Rev A June 08
Plans updated

Rev B July 08
Porch added to front elevation
Utility room window added

Rev C 1st Oct 09
Plans updated
Section removed

Rev D 6th Oct 09
Plans updated
Section removed

Rev E 21st Oct 09
Window overlooking No 17 removed
Windows on No 11 side obscure glazed

Rev F 4/11/09
House number has changed

TITLE: Property of Mr & Mrs L Ward
Proposed Elevations

DWG. No. 004F

SITE ADDRESS:
13 Hunt Lane, Witherley
Leicestershire


SCALE 1:100
DATE 26/6/09
DRAWN BY Mr.D.A.Northcote




Proposed Front Elevation



Proposed Rear Elevation

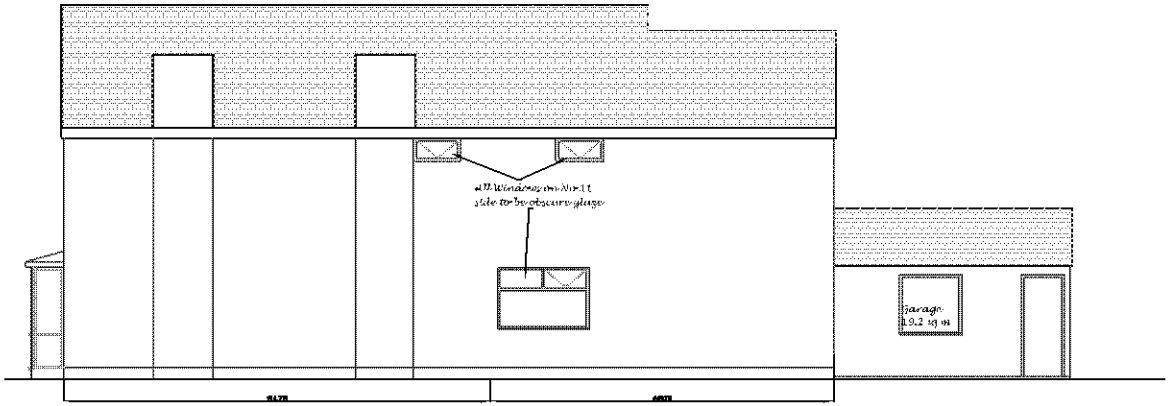

Proposed Side Elevation from No 17

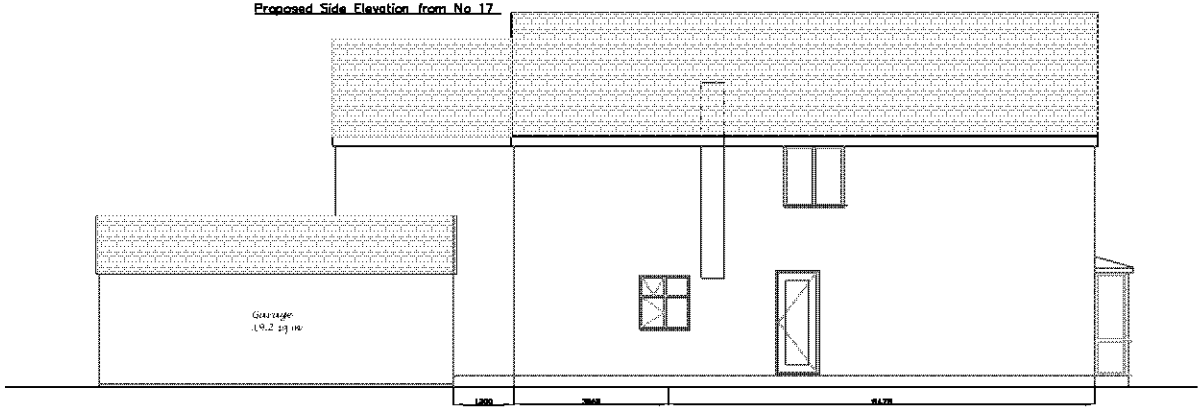

Proposed Side Elevation from No 11

PDF Created with deskPDF PDF Writer - Trial :: http://www.docudesk.com