11/00071/FUL DISCONS SF

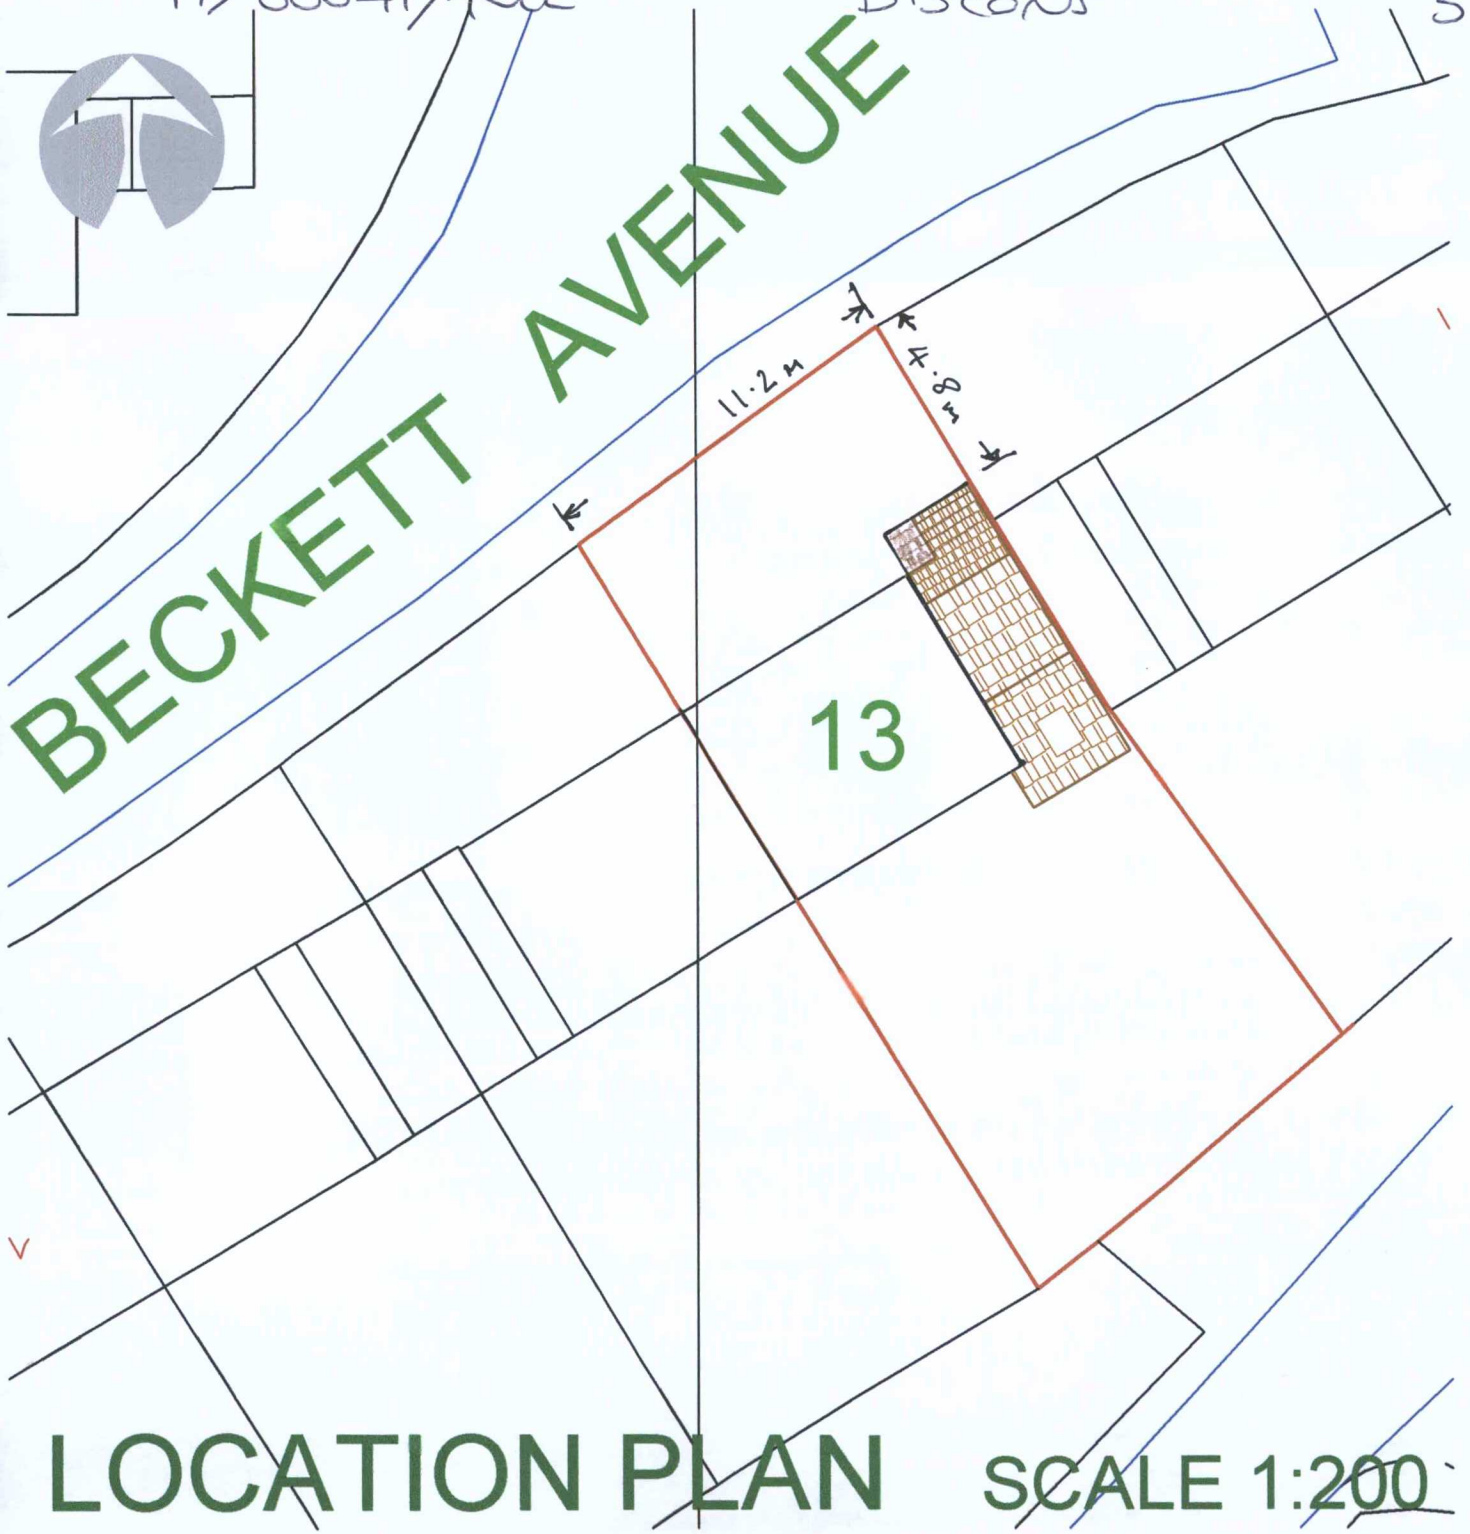

LOCATION PLAN SCALE 1:200



LOCATION PLAN SCALE 1:1250

REV:	DATE:	DISCRIPTION:

EXISTING LOCATION PLAN WITH INDICATION OF PROPOSED EXTENSION.

CLIENT:
MR. PAUL BURNS

SITE ADDRESS:
13 BECKETT AVENUE,
MARKET BOSWORTH,
LEICESTERSHIRE.
CV13 0JZ

JOB DISCRIPTION:
PROPOSED INTERNAL ALTERATION AND DOUBLE STOREY GROUND AND FIRST FLOOR EXTENSION ON SIDE, FRONT AND REAR.

SCALE:	DATE:
1:200 & 1:1250	OCTOBER 2010
JOB No:	DWG.No: PB/03