

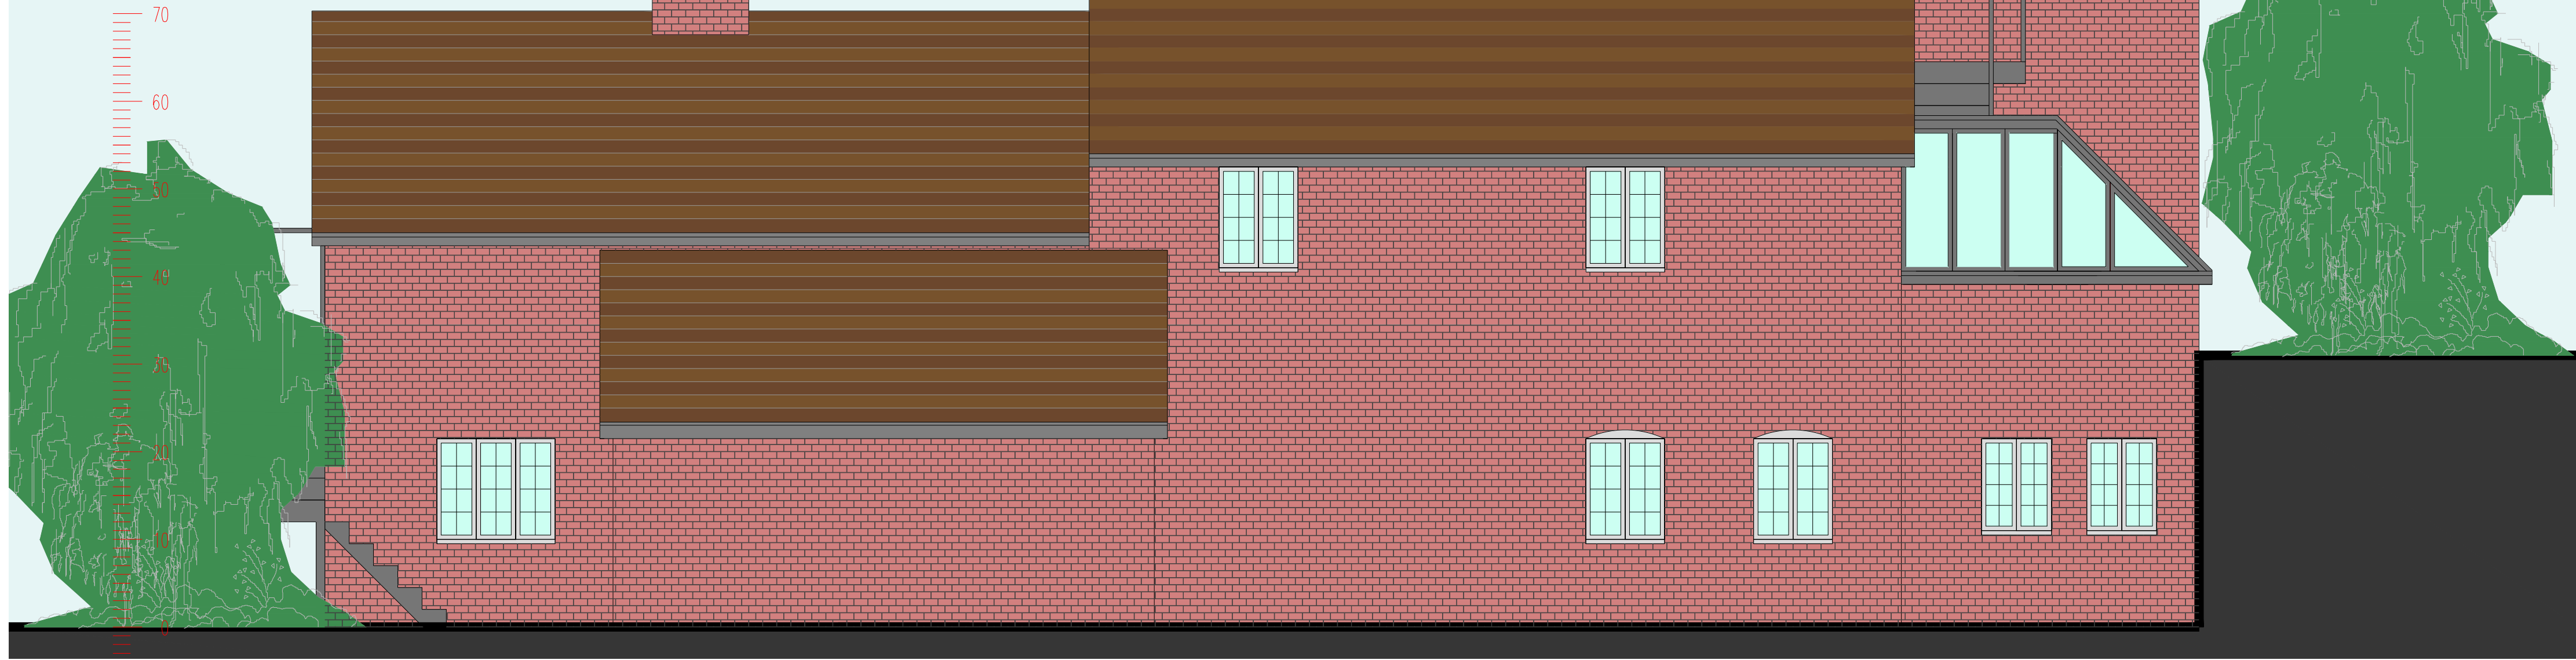


Ref:

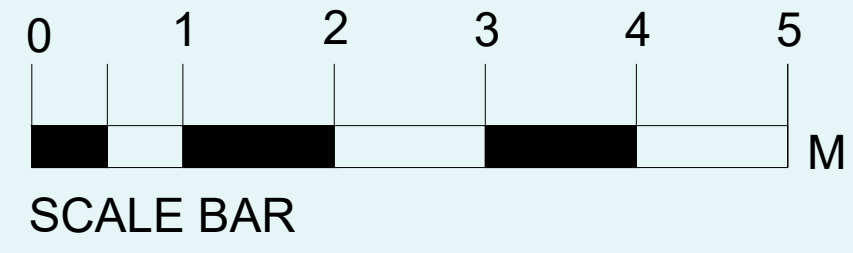

Planning Application for
proposed alterations

Existing Side (East Facing) Elevation
SCALE 1:50 @ A1

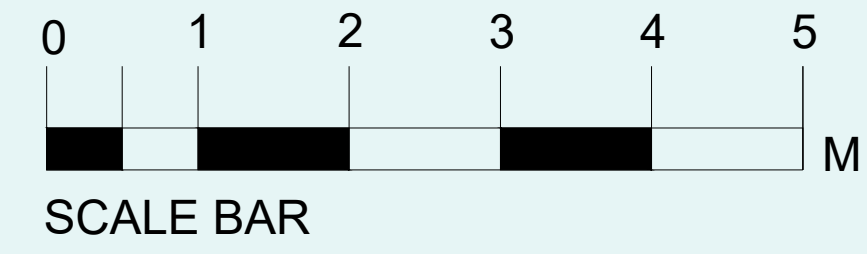

Existing Side (West Facing) Elevation
SCALE 1:50 @ A1

Proposed Alterations
Desford Mill

Leicestershire
Existing Elevations - Part 2

PLANNING
2025/P10
MBL

JULY 2025
1:50 @ A1