

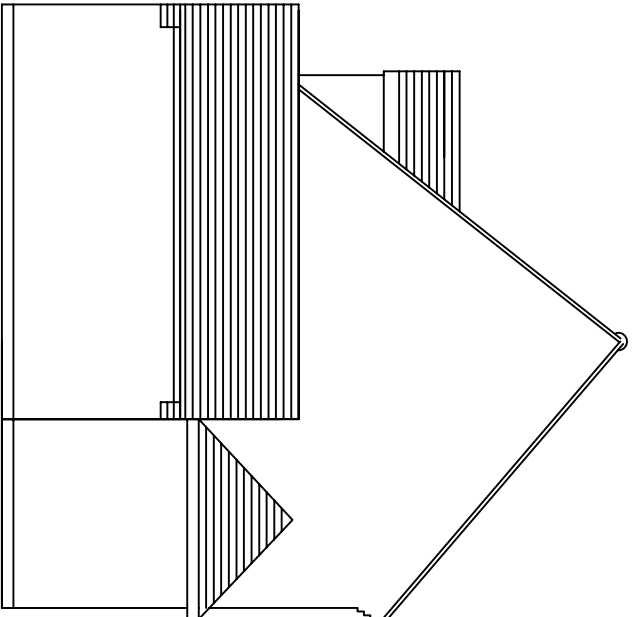
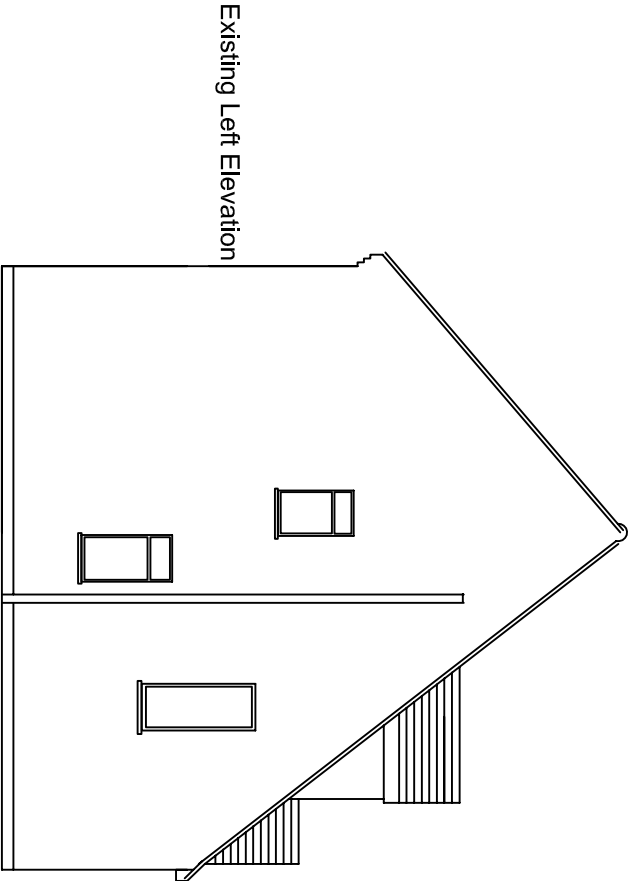
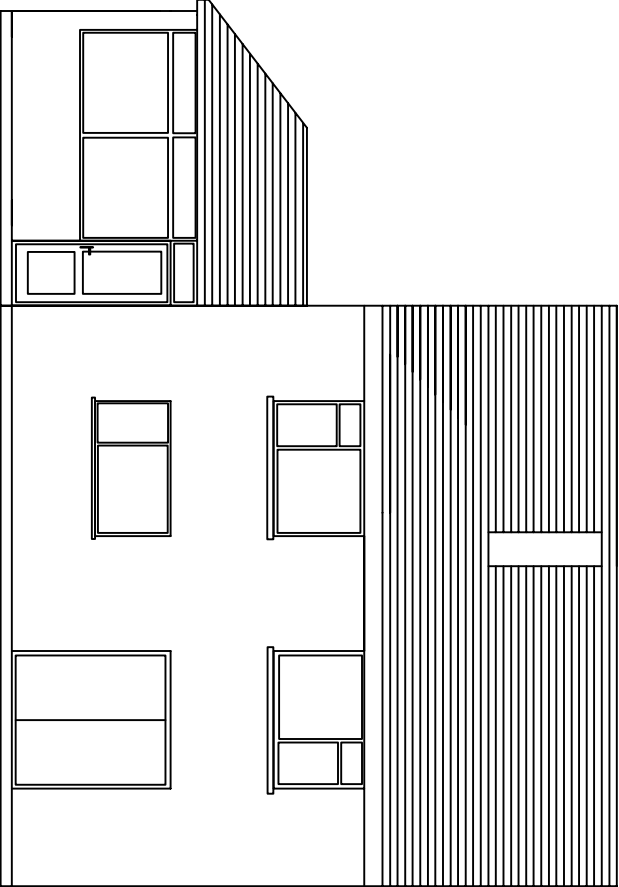
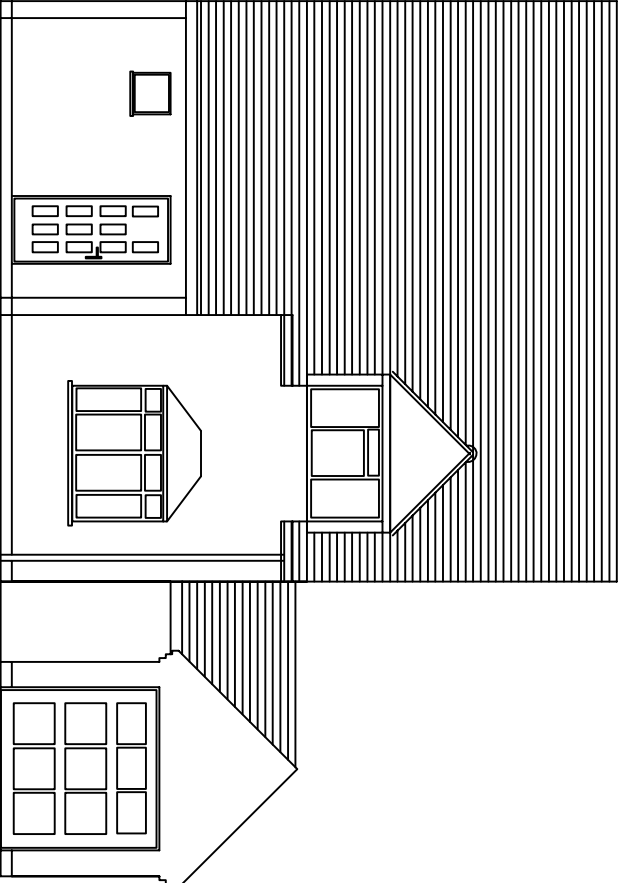


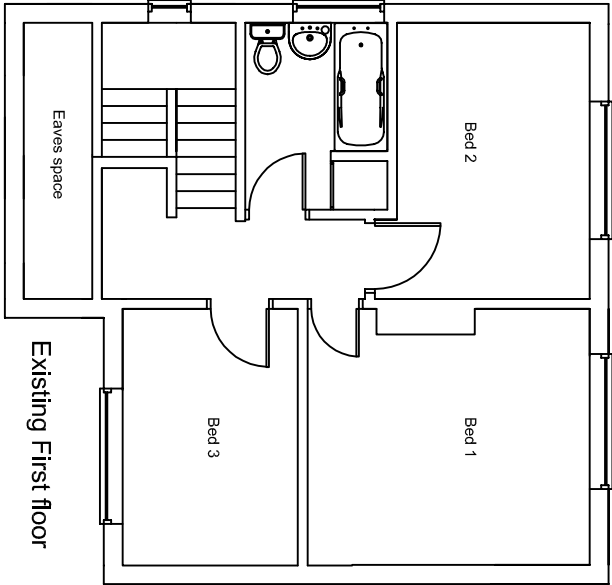

Title:
Mrs A Wilkinson
18 George Fox Lane
Fenny Compton
CV13 6BE

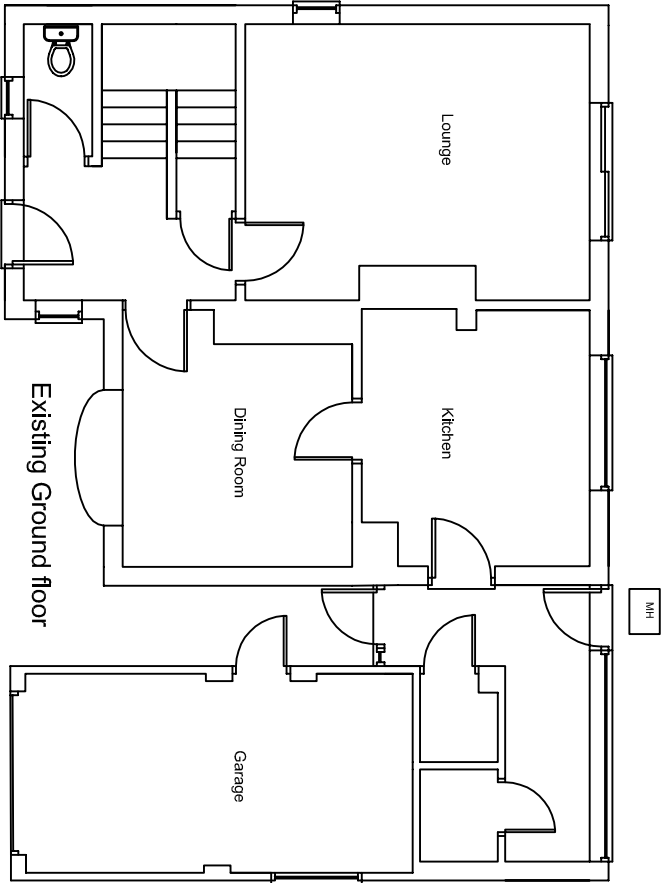

All dimensions must be checked on site prior to work starting and materials being ordered

Date: 13.1.25

Drawn: LS

Scale: 1:100 @ A3

Drq No: 1. Existing plan and Elevations

Copyright to
Lynn Smith
119 Blackhorse
Road
Longford

Coventry CV6 6DP