



Title:
Mrs A Wilkinson
18 George Fox Lane
Fenny Compton
CV13 6BE

All dimensions must be
checked on site prior to
work starting and
materials being ordered

Date: 13.1.25

Drawn: LS


Scale: 1:50 @ A3

Drg No: 6. Proposed Left Elevation

copyright ©

Lynn Smith
119 Blackhorse
Road
Longford

Coventry CV6 6DP

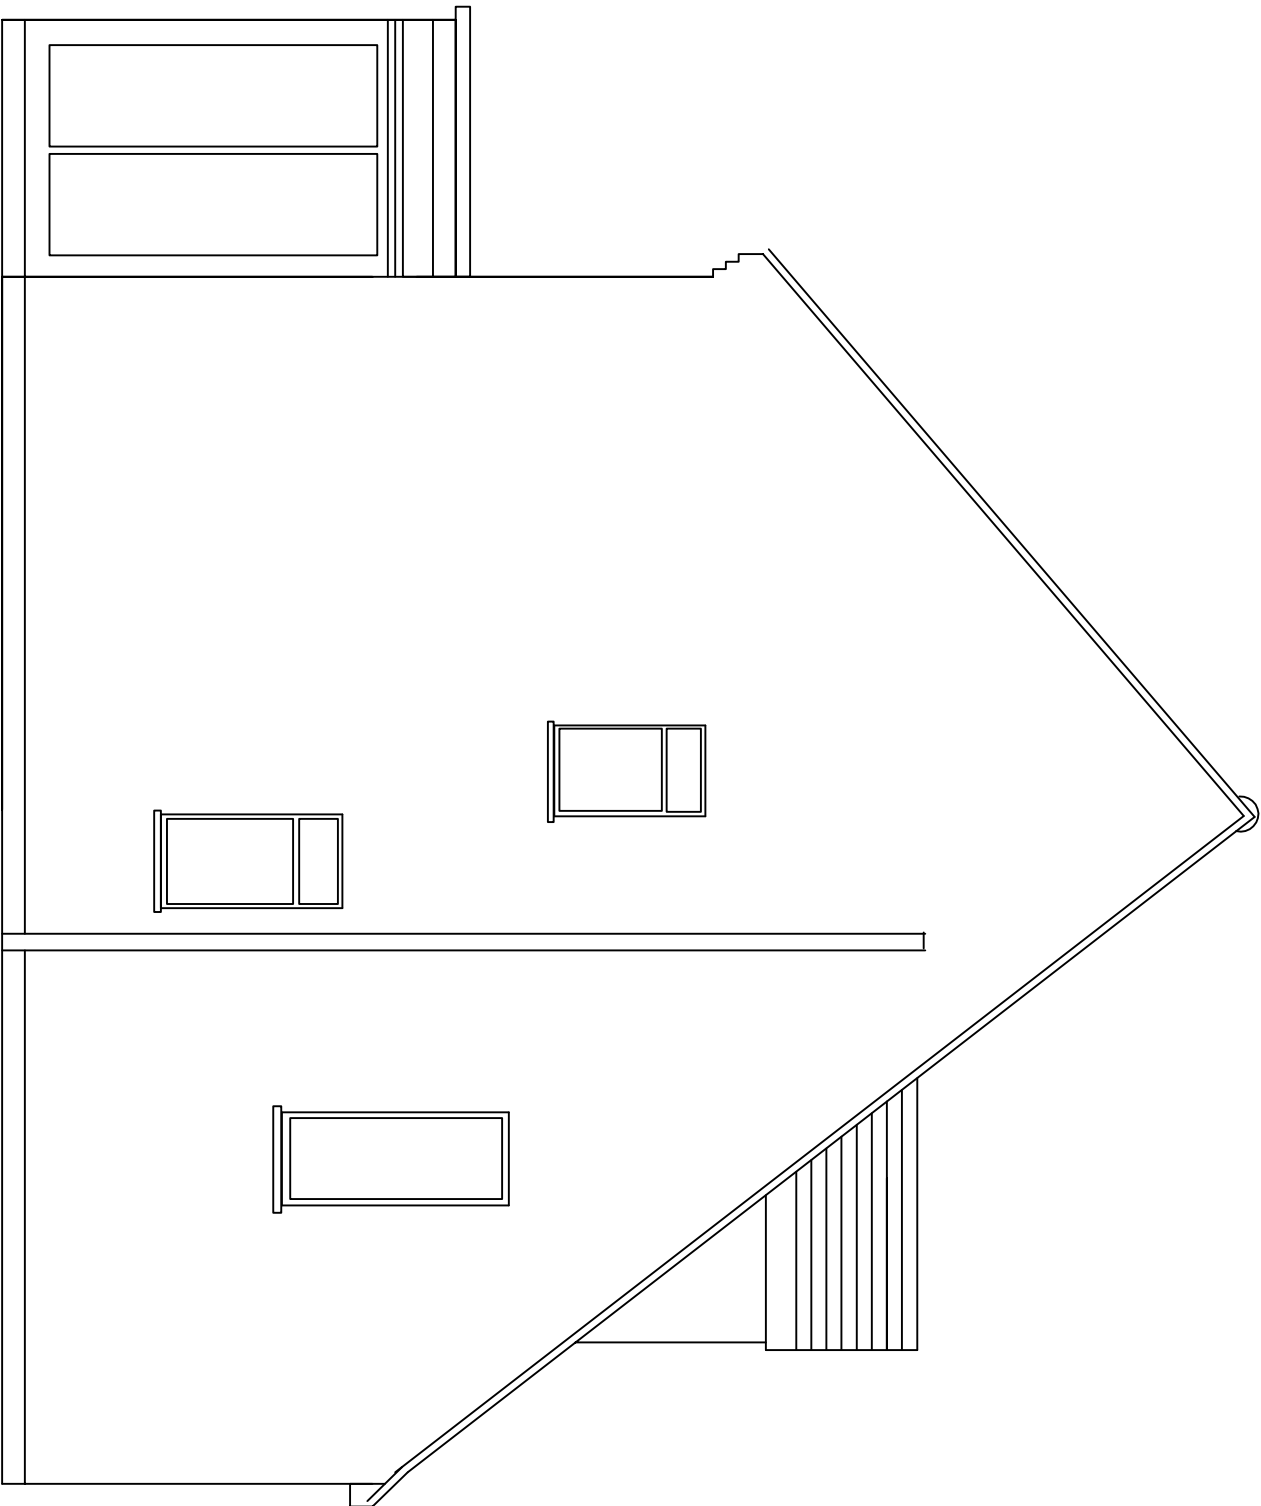

Proposed Left Elevation

