




Title:
Mrs A Wilkinson
18 George Fox Lane
Fenny Compton
CV13 6BE

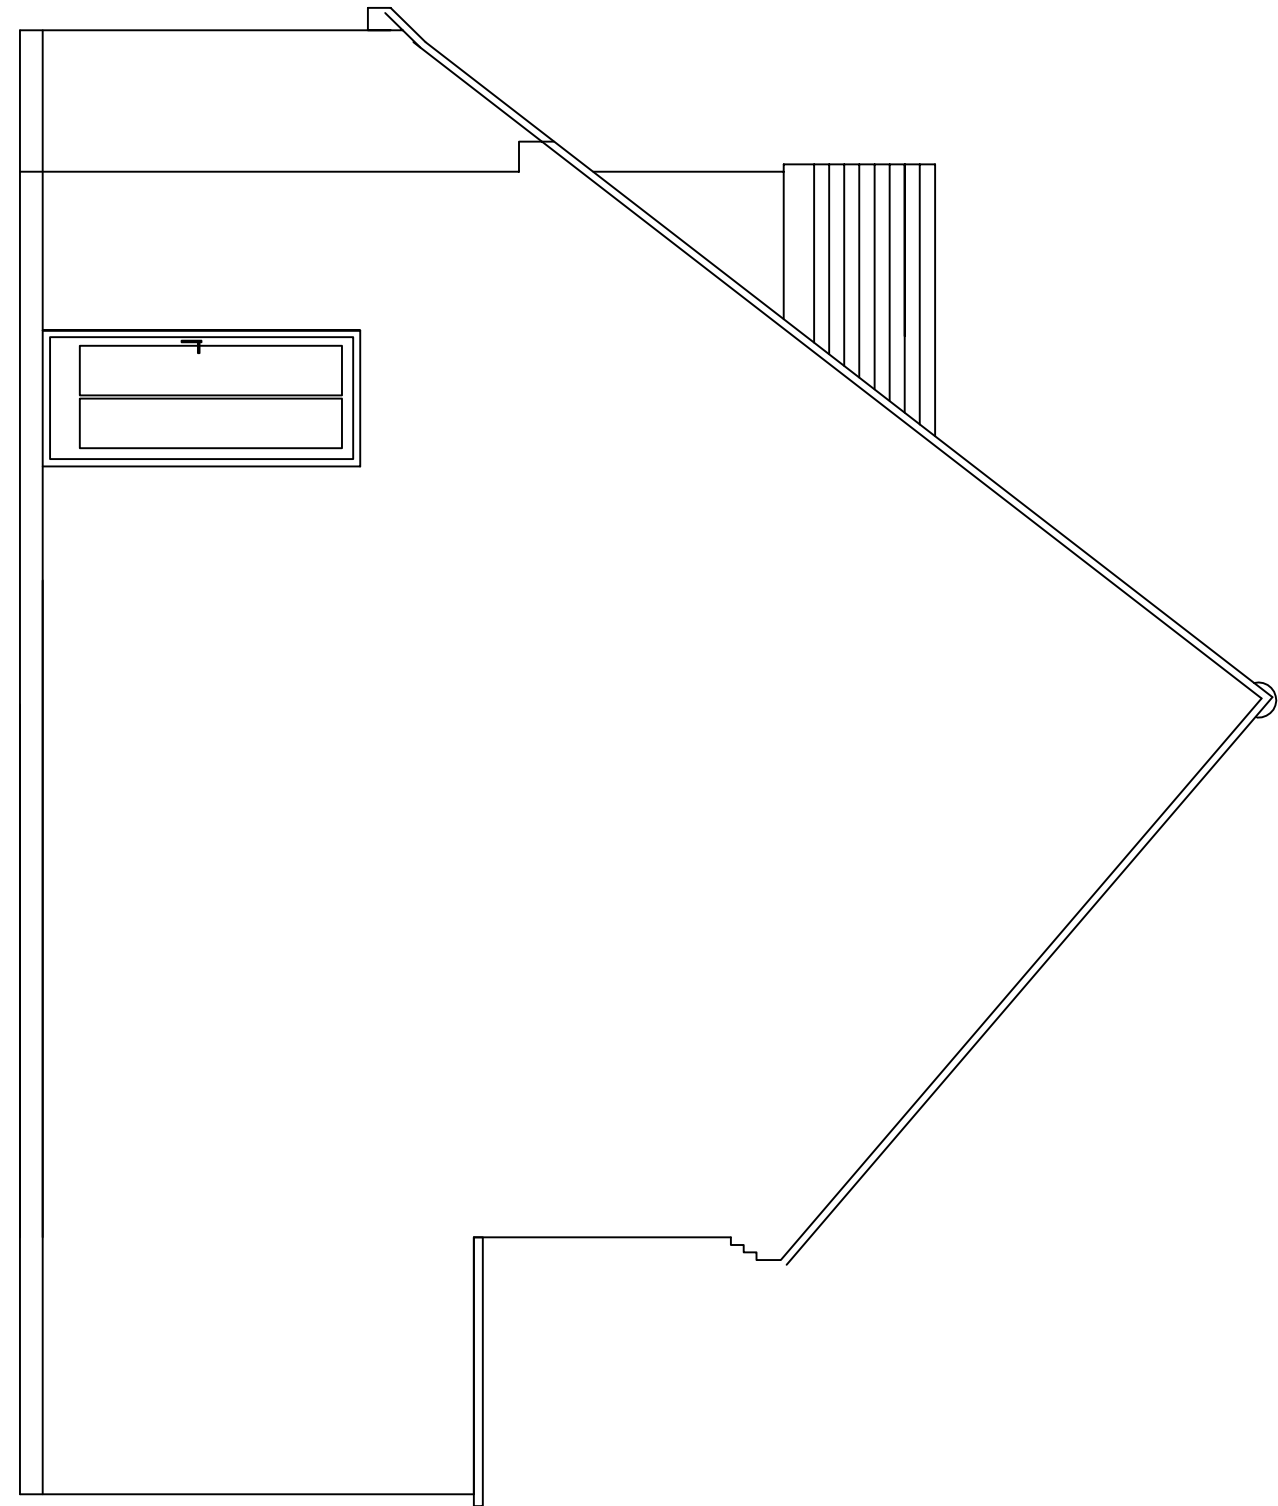

Proposed Right Elevation



All dimensions must be checked on site prior to work starting and materials being ordered

Date: 13.1.25

Drawn: LS

Scale: 1:50 @ A3

Drg No: 7. Proposed Right Elevation

Copyright
Lynn Smith
119 Blackhorse Road
Longford
Coventry CV6 6DP