
DCOSPLAN

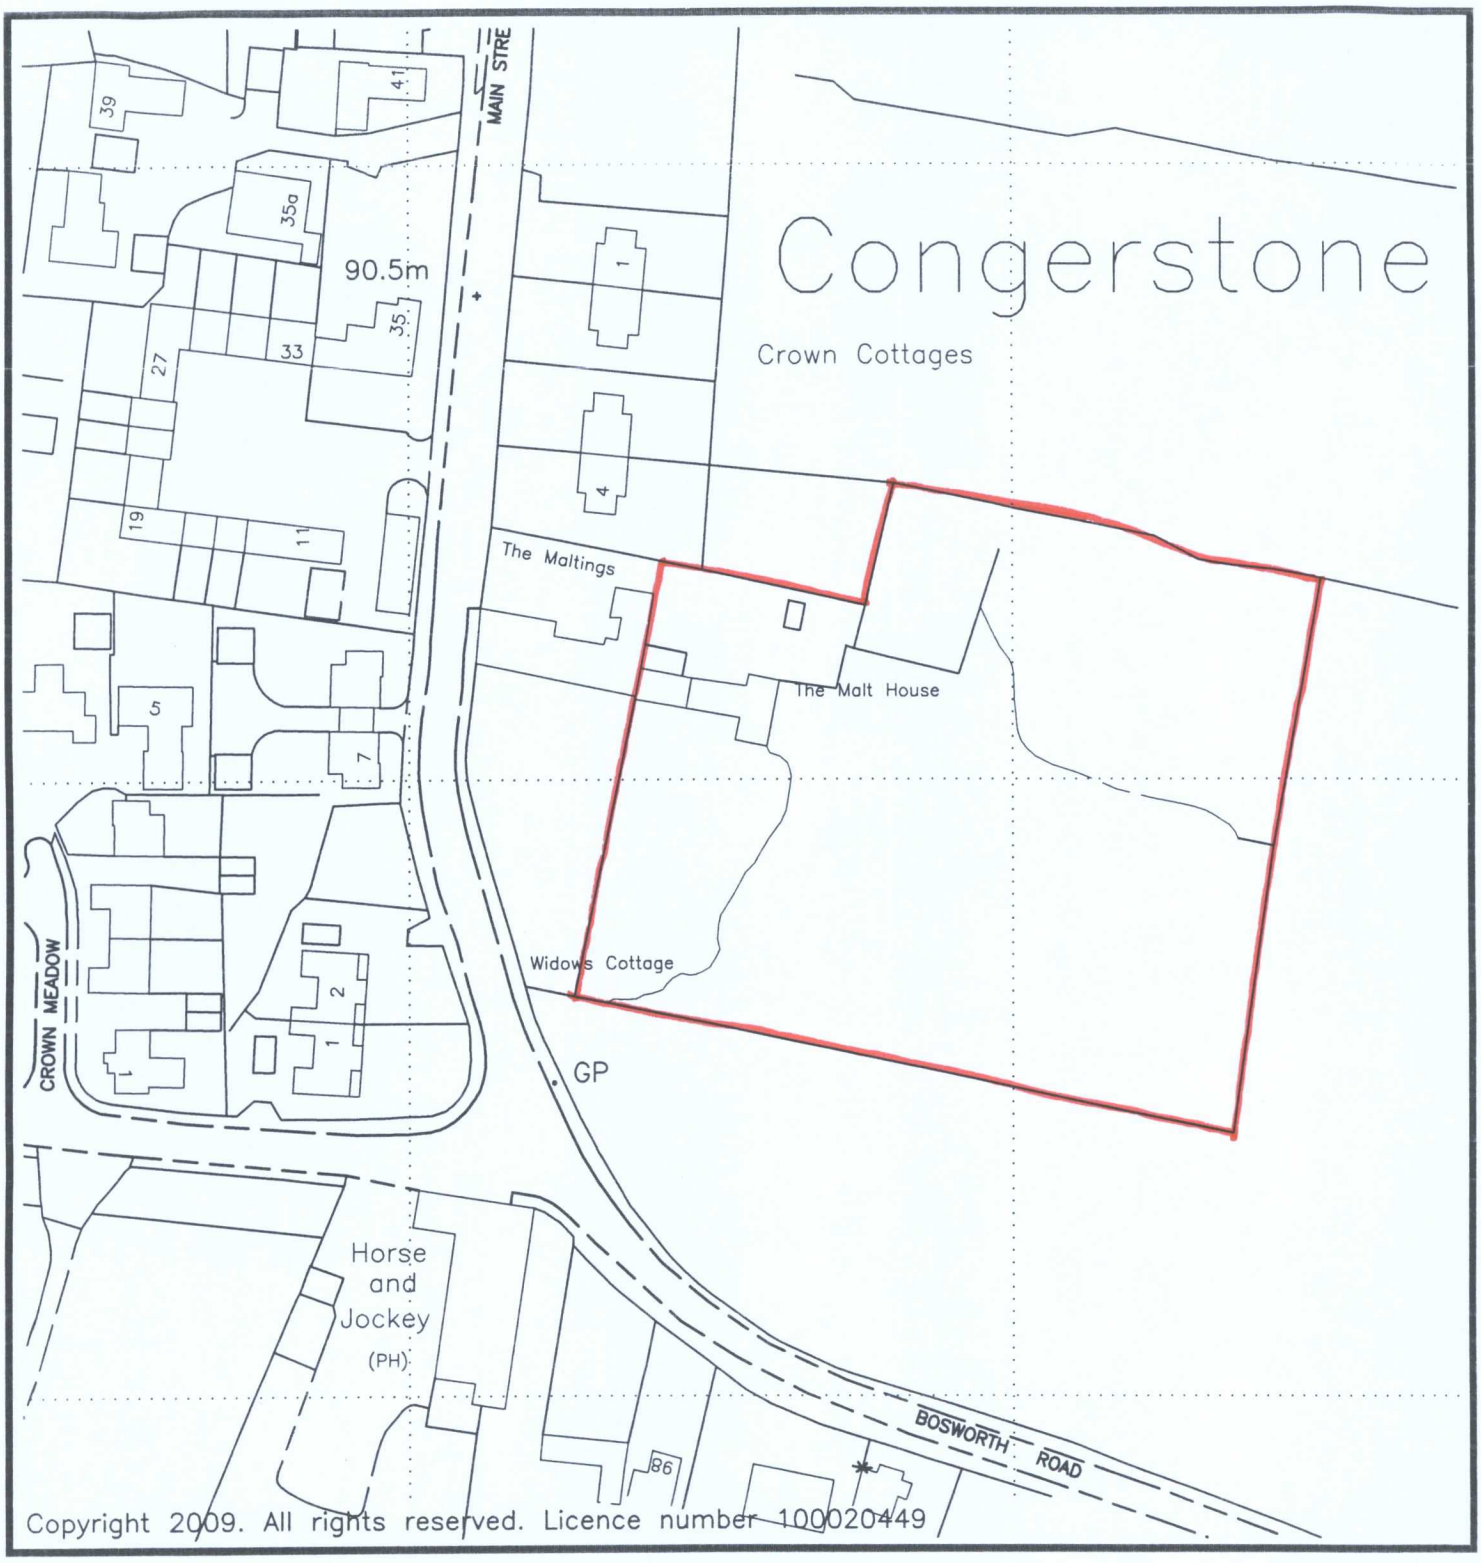

Location Plan

Scale 1:1250

© Crown Copyright.
All rights reserved
Licence No. AR100030374

DGADL Job Ref: 09.2452

N

Indicative North