07/01243/FUL.

Ordnance Survey®

OS Sitemap™

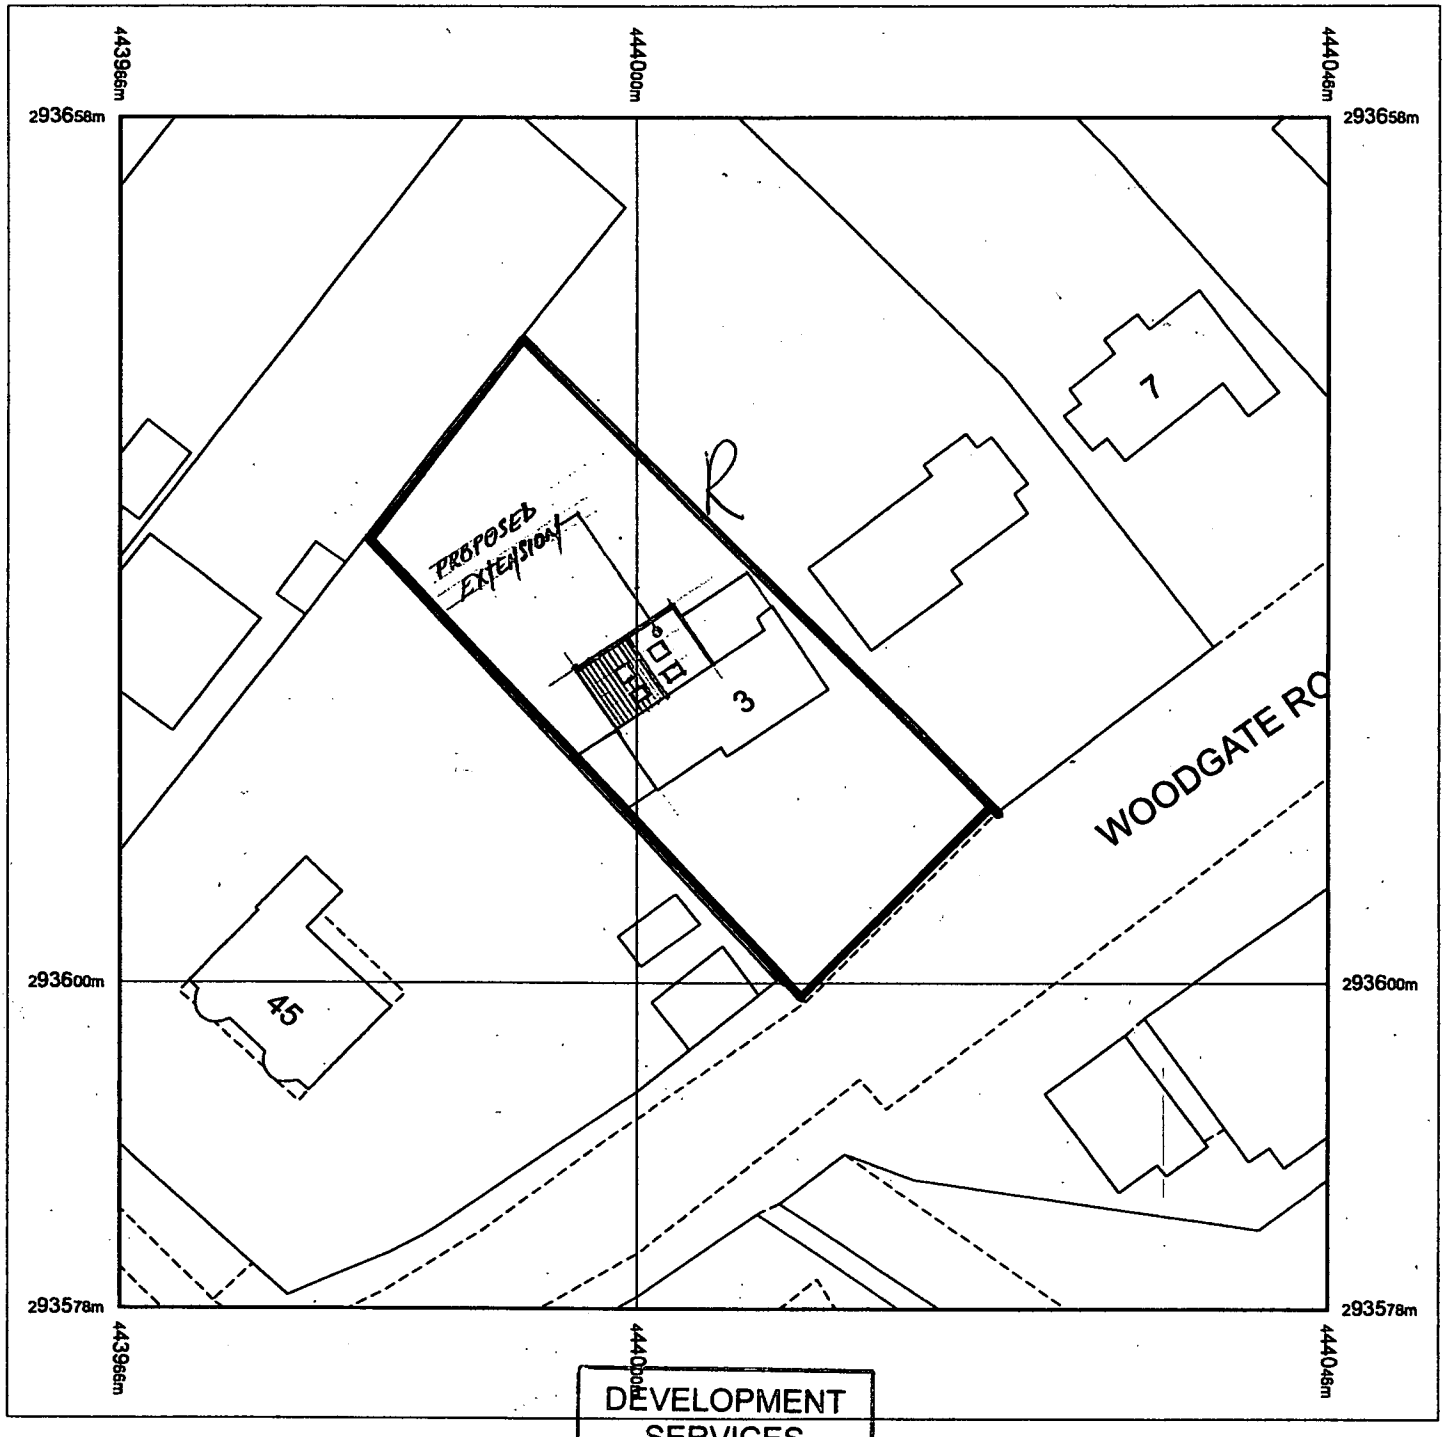

DEVELOPMENT SERVICES
29 OCT 2007
RECEIVED

Scale 1:500

Produced 29.10.2007 from the Ordnance Survey National Geographic Database and incorporating surveyed revision available at this date. © Crown Copyright 2007.

Reproduction in whole or part is prohibited without the prior permission of Ordnance Survey.

Ordnance Survey and the OS Symbol are registered trademarks and OS Sitemap is a trademark of Ordnance Survey, the national mapping agency of Great Britain.

The representation of a road, track or path is no evidence of a right of way.

The representation of features as lines is no evidence of a property boundary.

Supplied by: **Copyshop (Hinckley)**
Serial number: 00016500
Centre coordinates: 444006 293618

Further information can be found on the OS Sitemap Information leaflet or the Ordnance Survey web site: www.ordnancesurvey.co.uk

3 Woodgate Road

Burbage

LE10 2UF