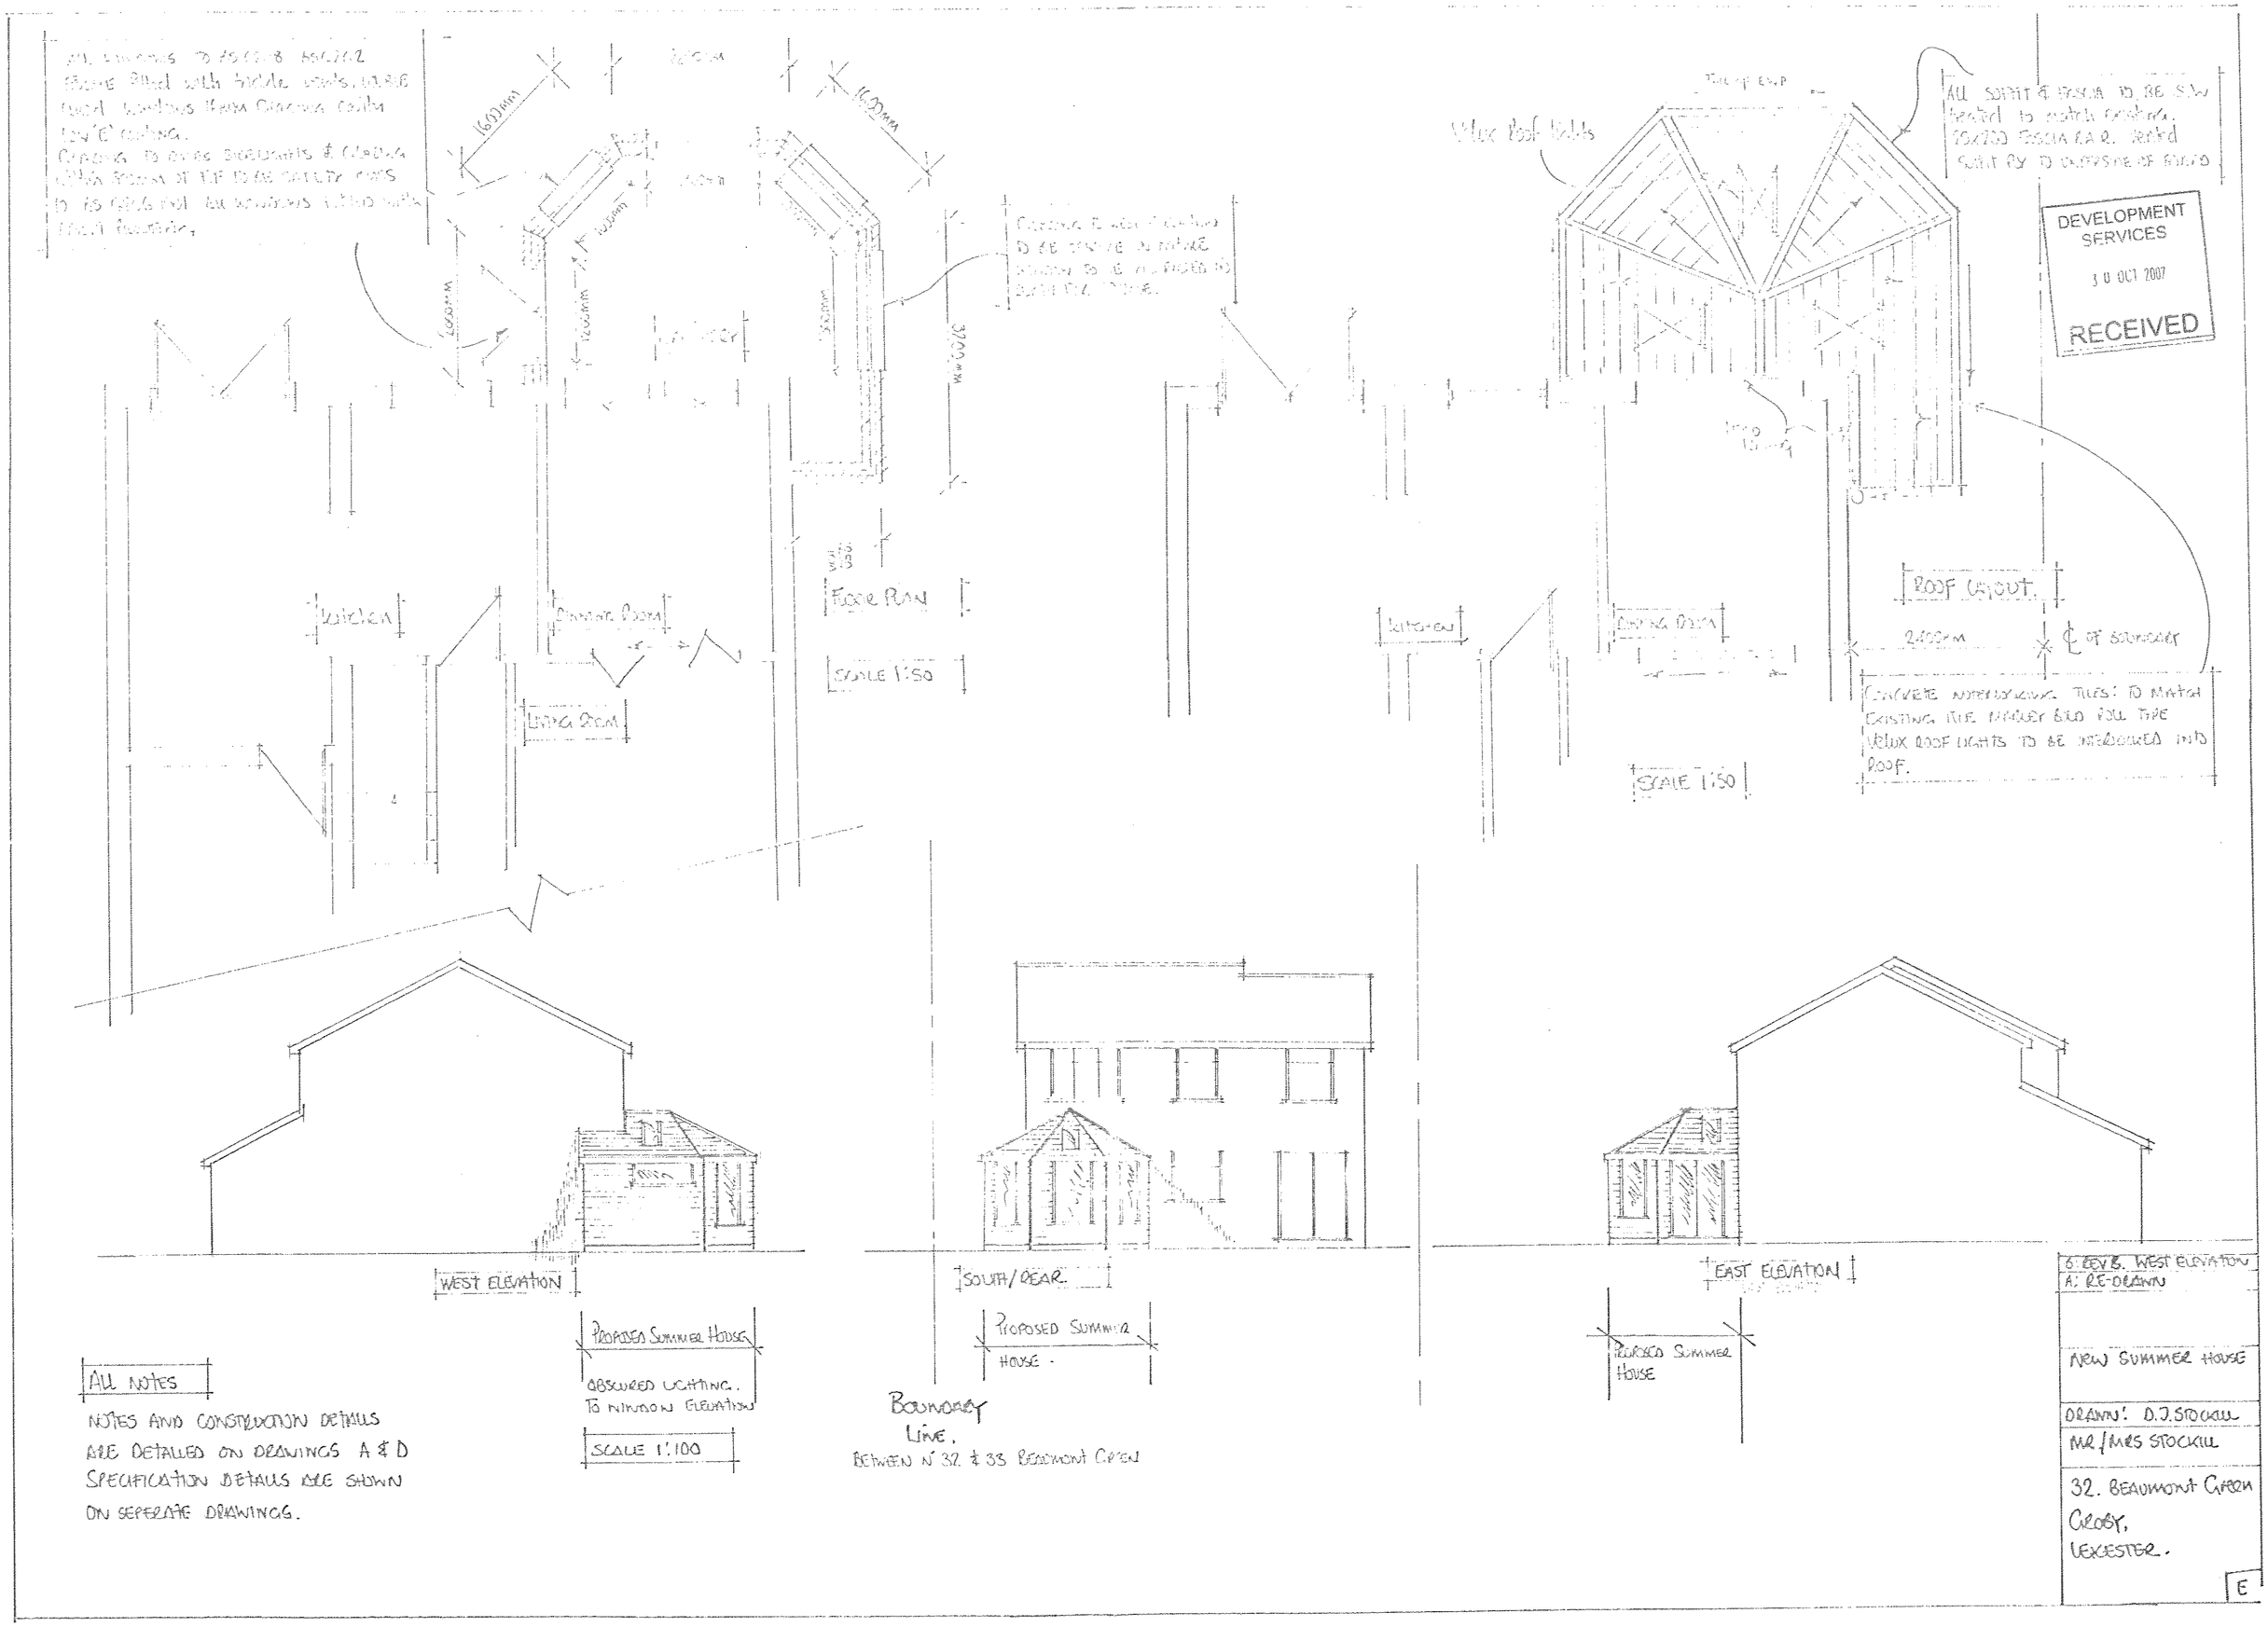

DEVELOPMENT SERVICES
30 OCT 2007
RECEIVED

All notes

Notes and construction details are detailed on drawings A & D
Specification details are shown on seperate drawings.

6: Rev B. West Elevation
A: Re-drawn
New Summer House
Drawn: D.J. Stockill
Mr/Mrs Stockill
32. Beaumont Green Groby, Leicester.
E