

ELEVATION 'A' AS PROPOSED

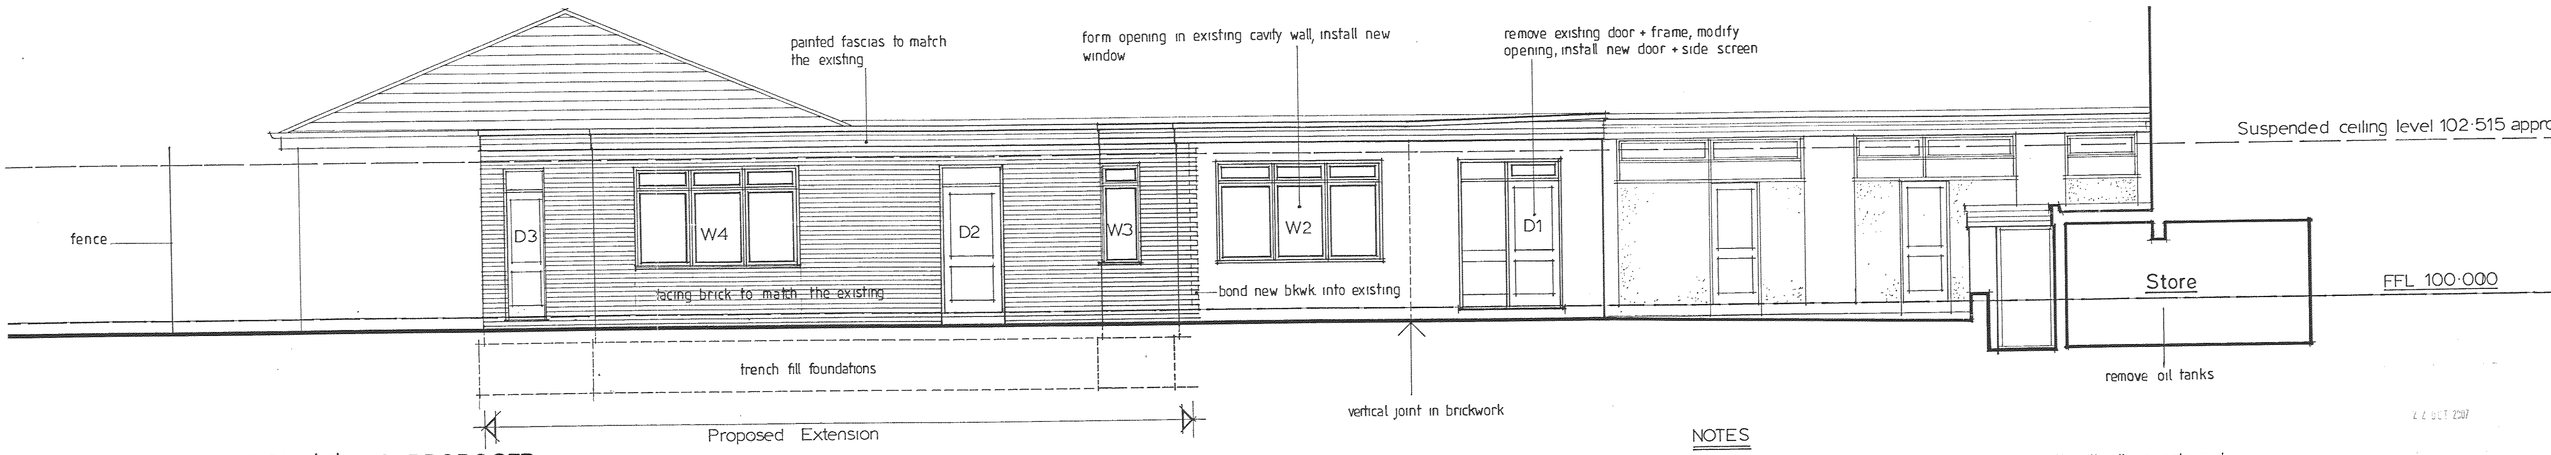

ELEVATION 'B' AS PROPOSED

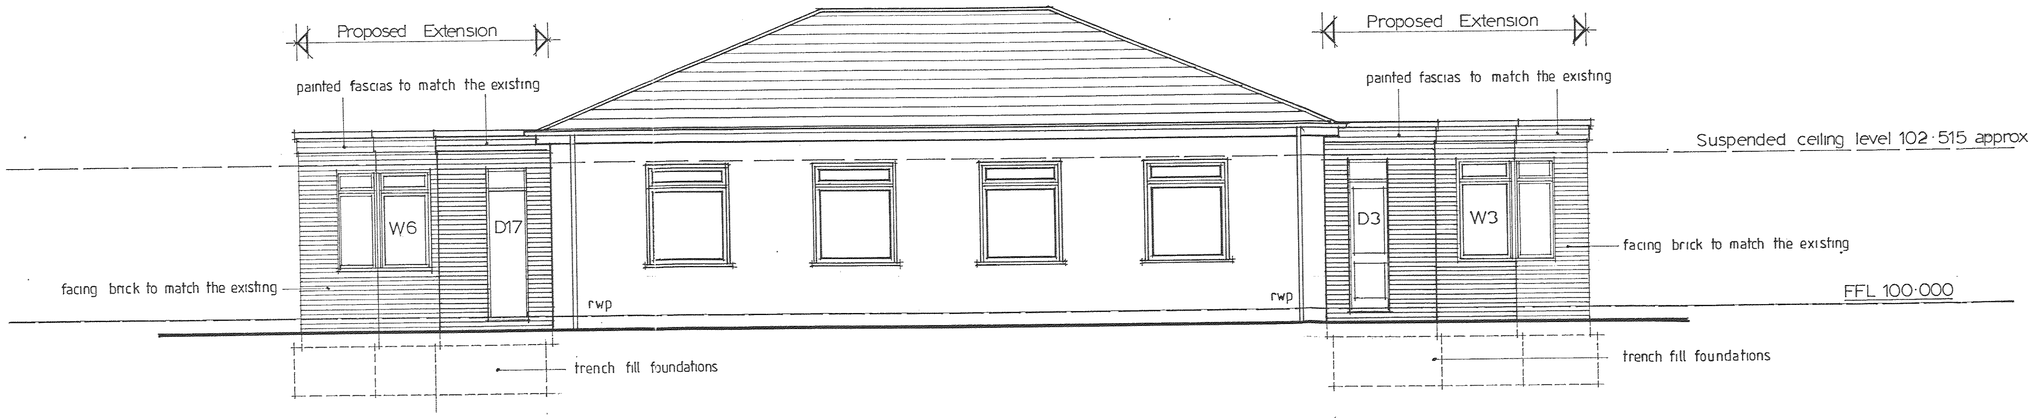

ELEVATION 'C' AS PROPOSED

NOTES

This drawing is to be read in conjunction with all other relevant drawings, specifications, etc.

All dimensions levels etc are to be checked by the appointed contractor.

Client
The Leicestershire Catholic Schools Council.

Job
Enlargement of Classrooms etc St. Peters RC Primary School, Earl Shilton, Leics.

Title
Elevations as Proposed.

C.P. ASSOCIATES
CHARTERED SURVEYORS
BUILDING CONSULTANTS
Braemar Court, 1311a Melton Road, Syston, Leicester, LE7 2EN.
Telephone: 0116 260 7211
Facsimile: 0116 260 5511

Dwg. No.	Date
903 – 4	August 0
Scale	Drawn by
1·50	JG