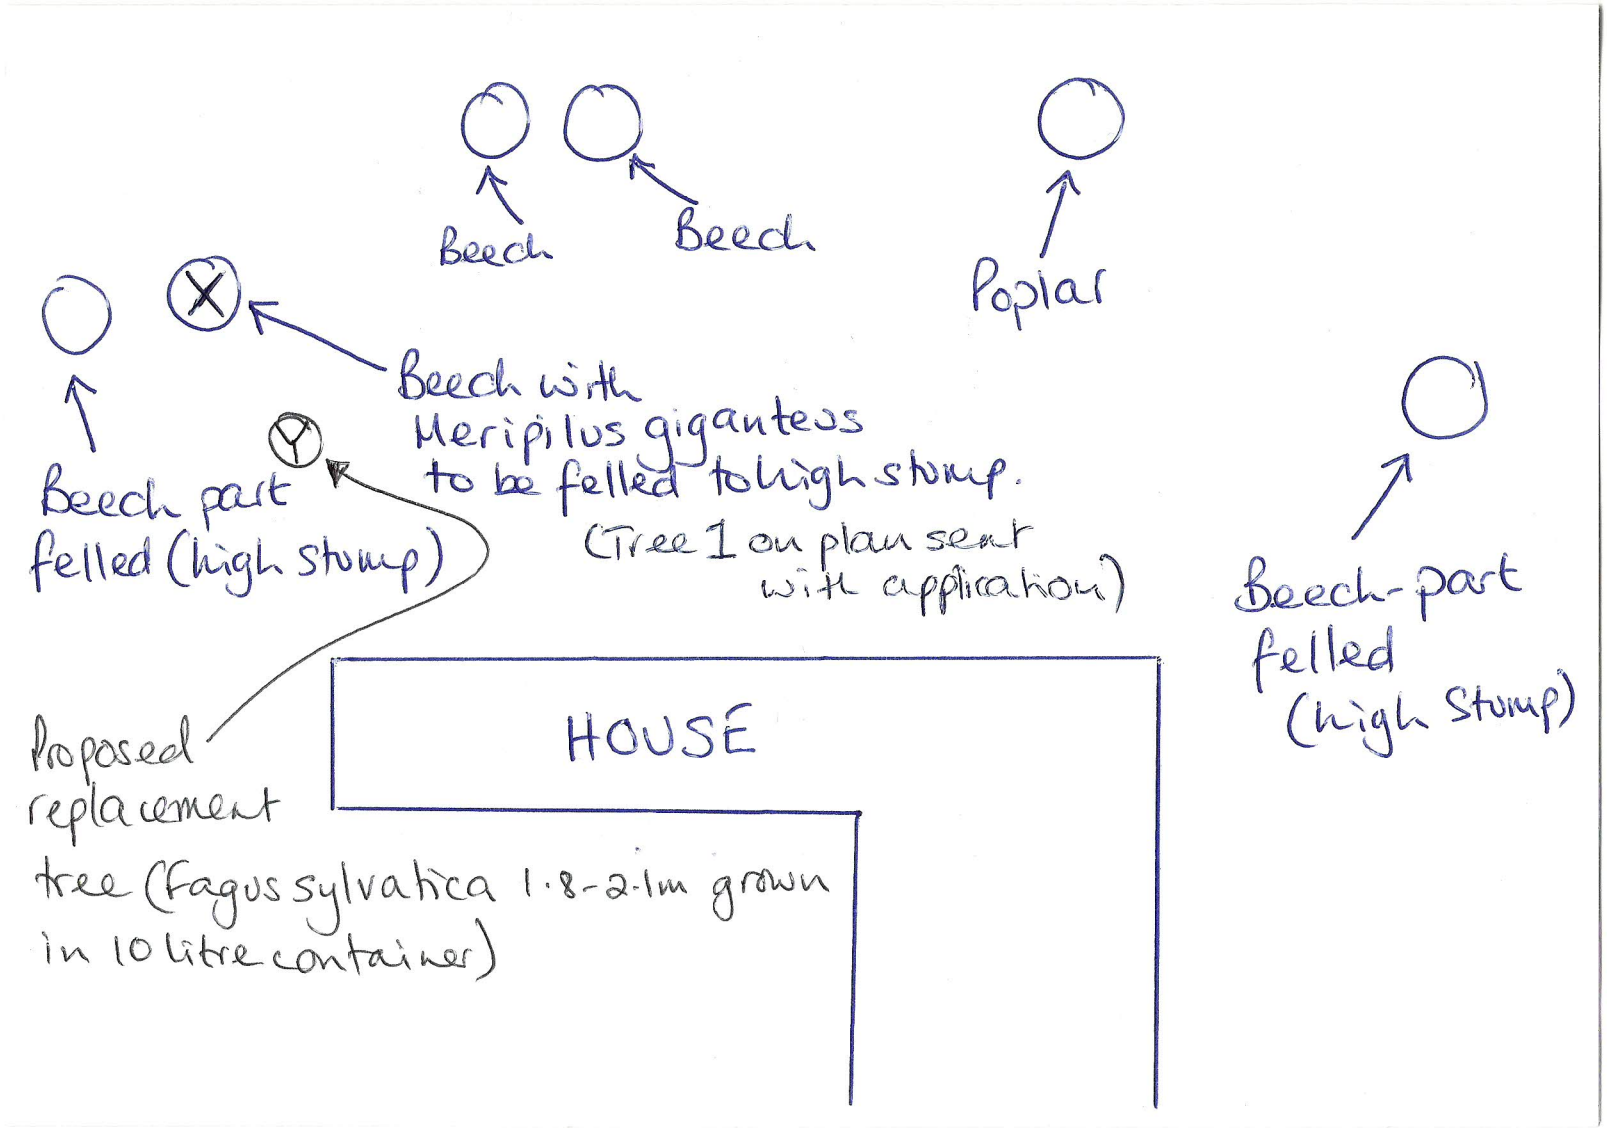

Beech
Beech
Poplar
Beech with
Meripilus giganteus
to be felled to high stump.
(Tree 1 on plan sent
with application)
Beech part
felled (high stump)
Beech-part
felled
(high stump)
HOUSE
Proposed
replacement
tree (Fagus sylvatica 1.8-2.1m grown
in 10 litre container)