DC PLAN



Existing Front Elevation

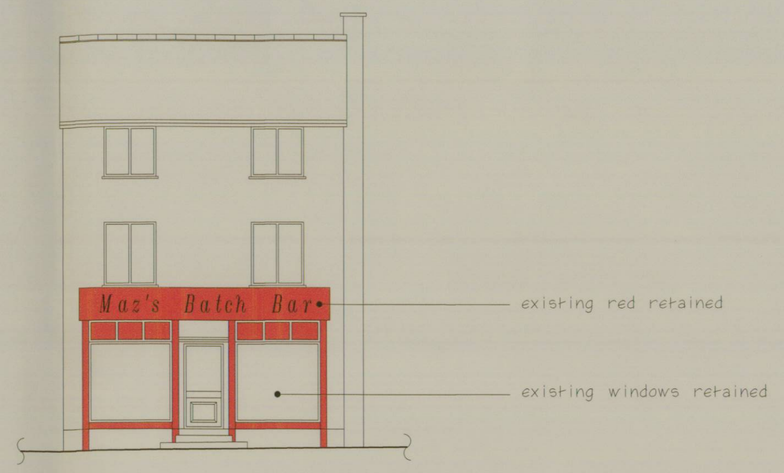

Proposed Front Elevation

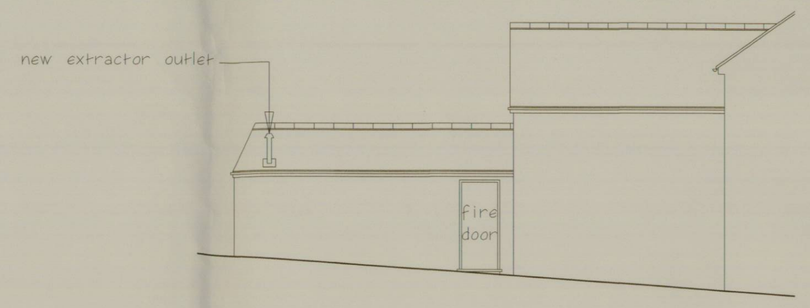

Proposed View On Arrow A

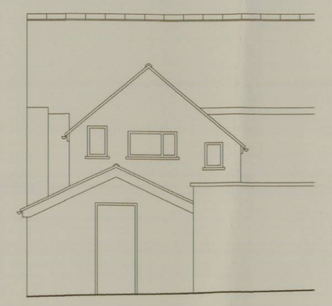

Existing Rear Elevation

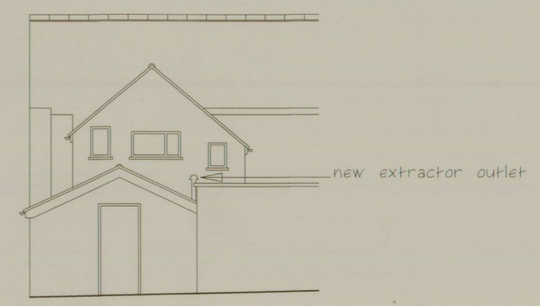

Proposed Rear Elevation showing new extractor outlet

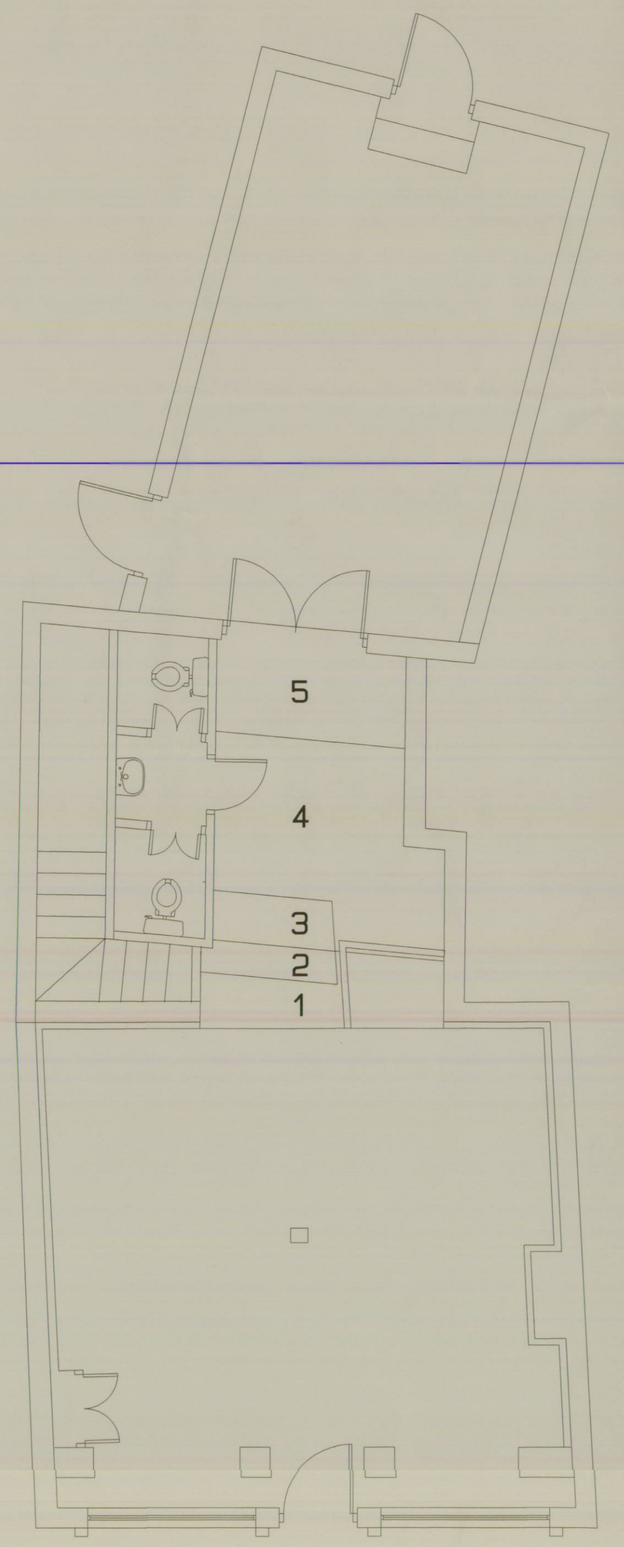

Existing Ground Floor Plan

A

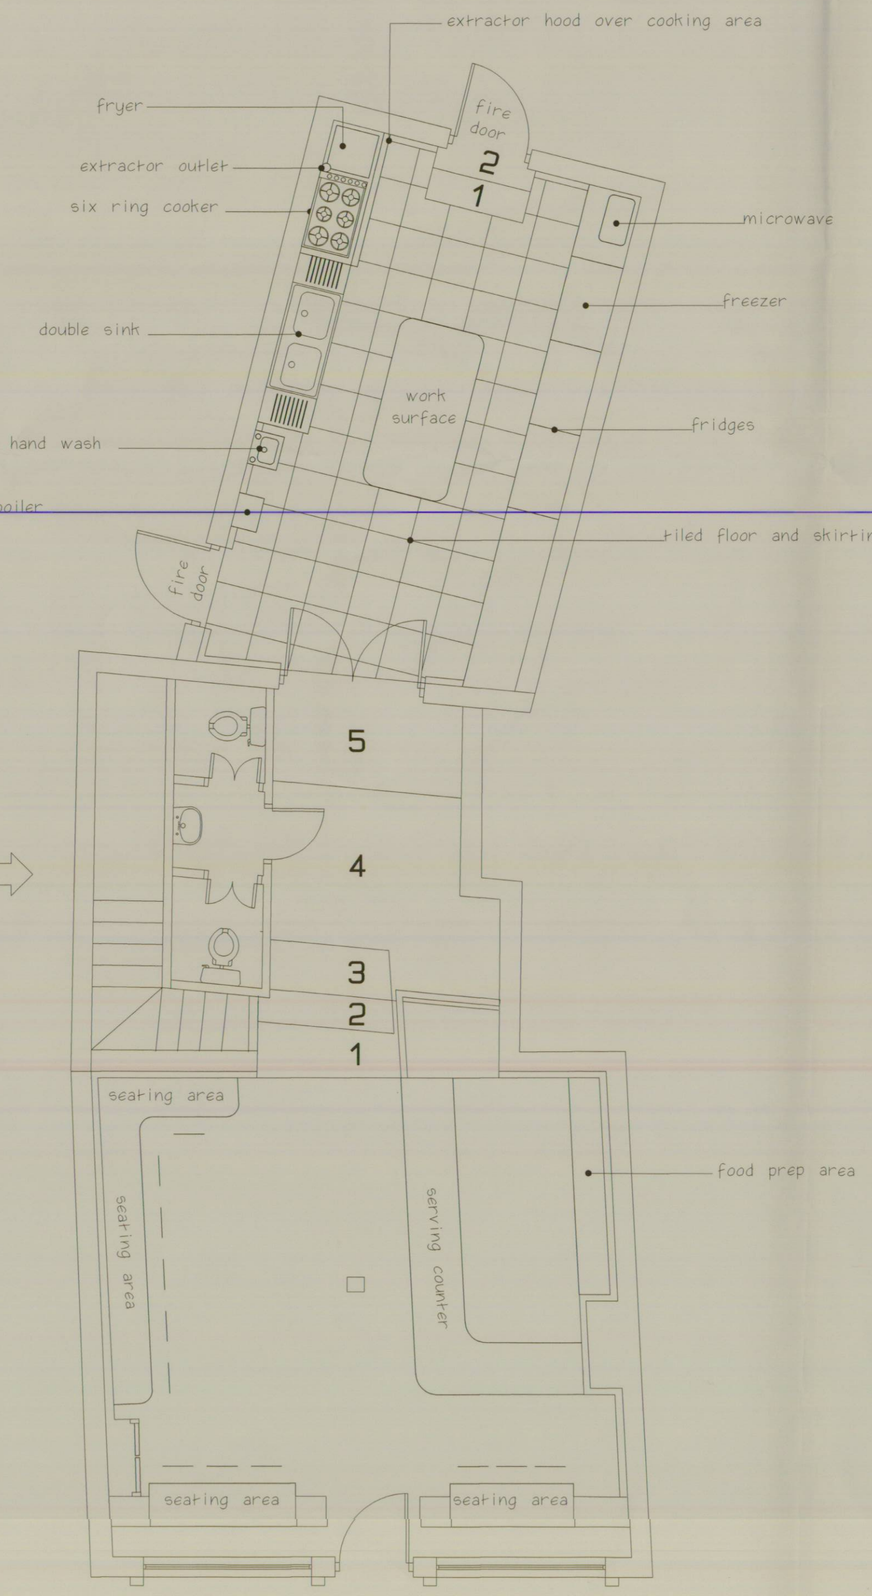

Proposed Ground Floor Plan



Block Plan scale,1:500

CLIENT
Mrs Maria Wyatt

JOB TITLE
16 Lower Bond St
Hinckley
Leics
LE10 1QU

DRAWING TITLE
Proposed Hot Food Takeaway

SCALE	DATE	DRAWN BY
1:50 & 1:100	Feb 2011	D Wilkinson A Moore

DRG NO
4255 - 0165