

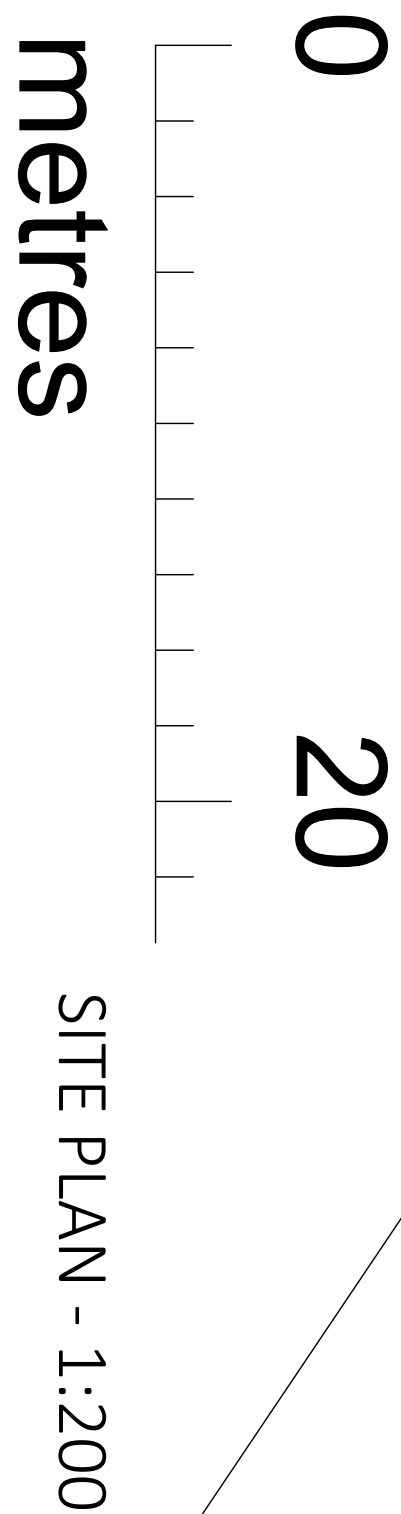


1. Drawings copyright of © Architectural Vistadesigns Ltd
2. Drawings not to be used without written consent.
3. Planning drawings should not be used for the purpose of construction or working drawings.
4. Drawings are not to be used for any other purpose without written consent.
5. All dimensions must be checked and verified on site before commencing works.
6. OS data may have been used for the purpose of a Planning submission.
7. Do not scale from the drawings.

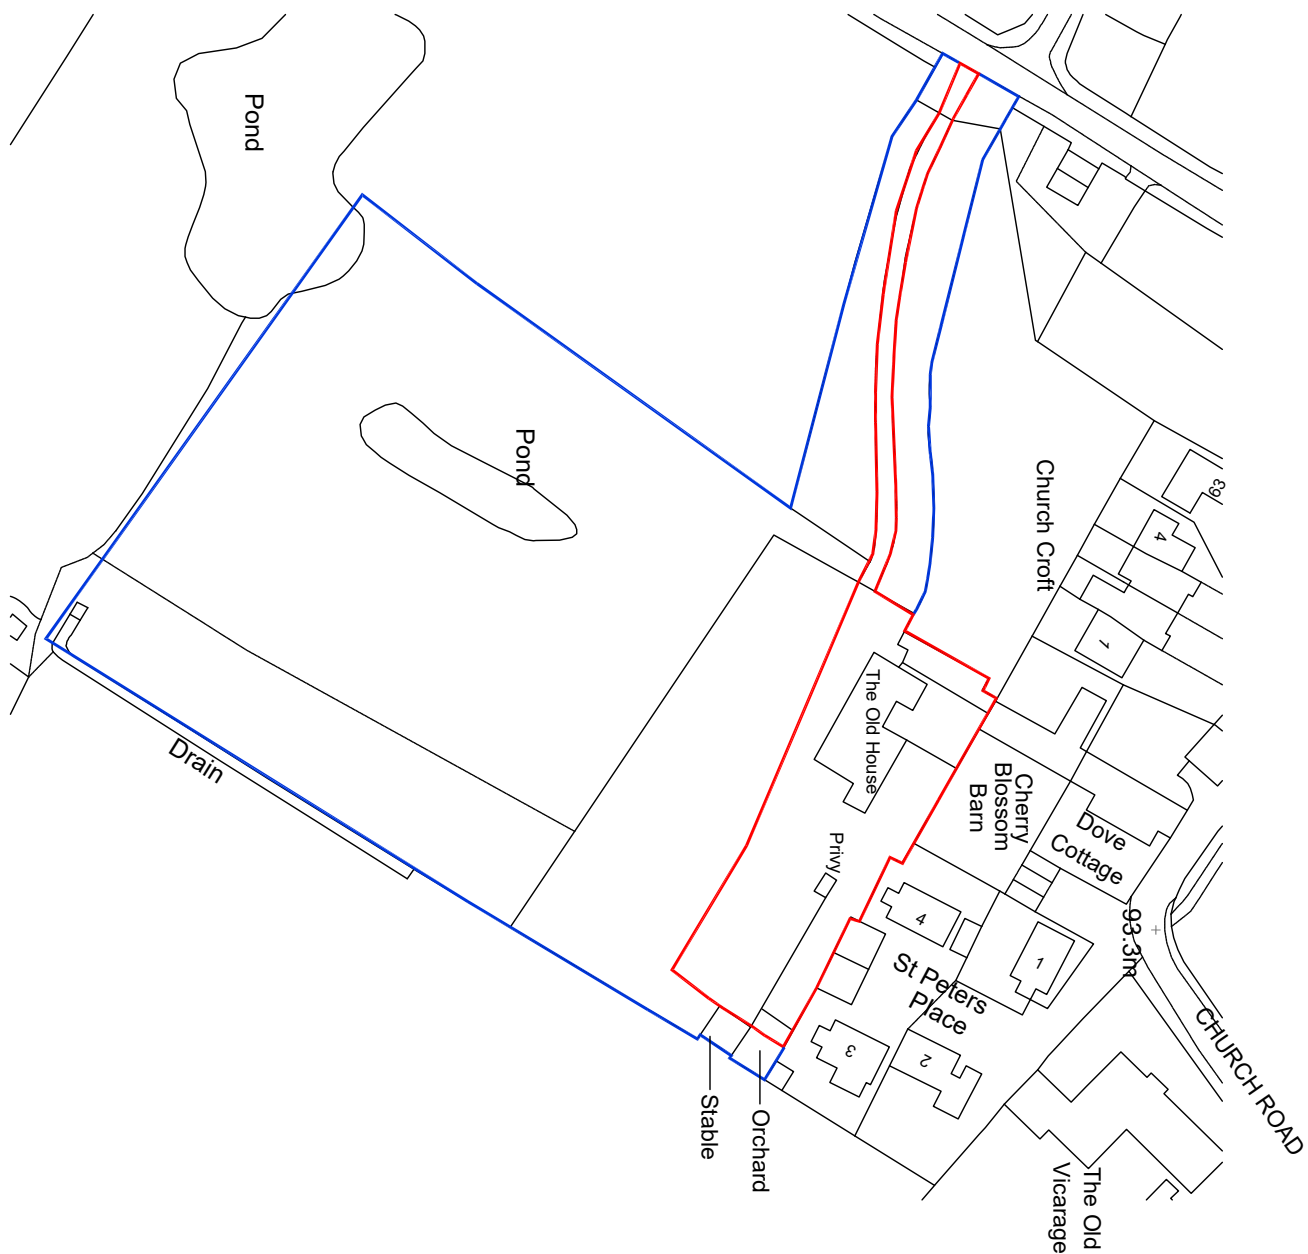

Revisions		
Rev.	Date	Comments

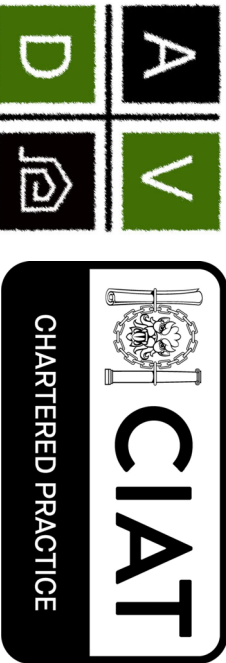

ArchitecturalVistadesigns Ltd
a: The Padock, 118 Padock Way, Hindley, Lanes LE10 0BZ
m: 0785 459 2584 t: 01455 698 839
w: www.architecturalvistadesigns.co.uk

e: studio@architecturalvistadesigns.co.uk

Client: Mr & Mrs Churchill

Dwg: Proposed Plans

Project: Proposed Annexe Dwelling at The Old House,
Congerstone Lane, Shakerstone CV13 6NJR

Scale: 1:1250, 1:200 & 1:500 @ A1

Date: 19.08.2026

Dwg No.

AVD-891-CLS-PL01

Dwg Status: PLANNING

Drawn By: map

Rev.

-