


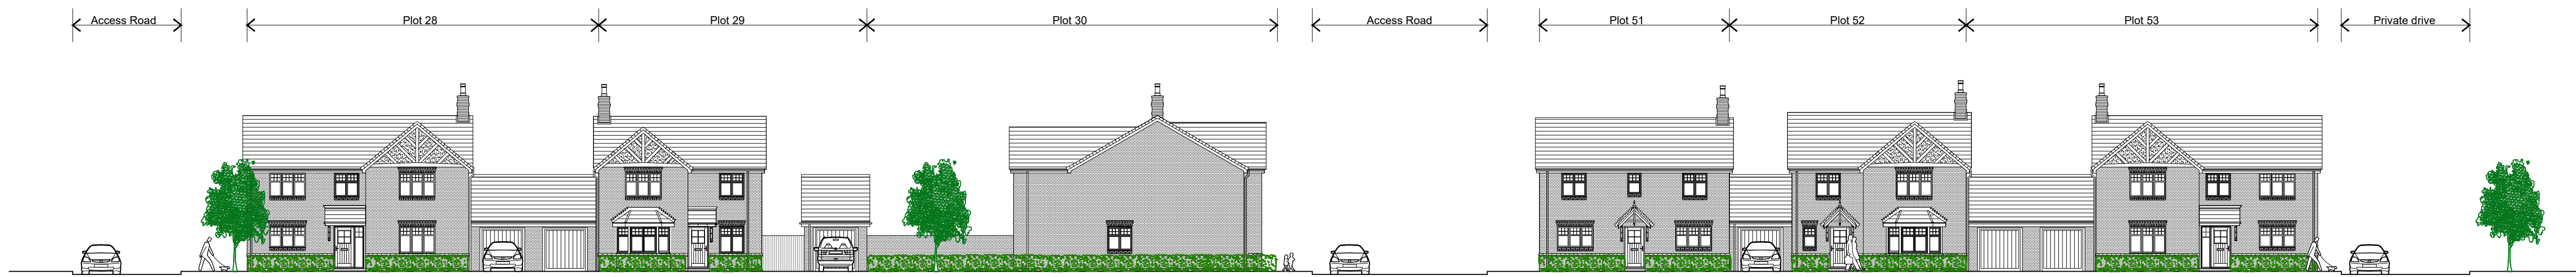

STREETSCENE A-A



STREETSCENE B-B



STREETSCENE C-C



STREETSCENE D-D



A		29.11.24	PT	Updated to match drawings PL-02 Rev D and PL-03 Rev C
NOARC Noarc Limited T: 0780112077 E: info@noarc.co.uk W: noarc.co.uk				
client: Owl Homes				
project: Land South East Of 47 Wykin Lane Stoke Golding, Leicestershire				
title: Proposed Streetscenes				
scale: @A1	1:200	drawn by:	PT	
date:	23.10.2024	checked:	PT	
Planning		drawing no:	SG-SS-01	
		sheet no:	1 of 1	revision: A