

Drawing number / Rev

DOV-DWG-003 REV P02

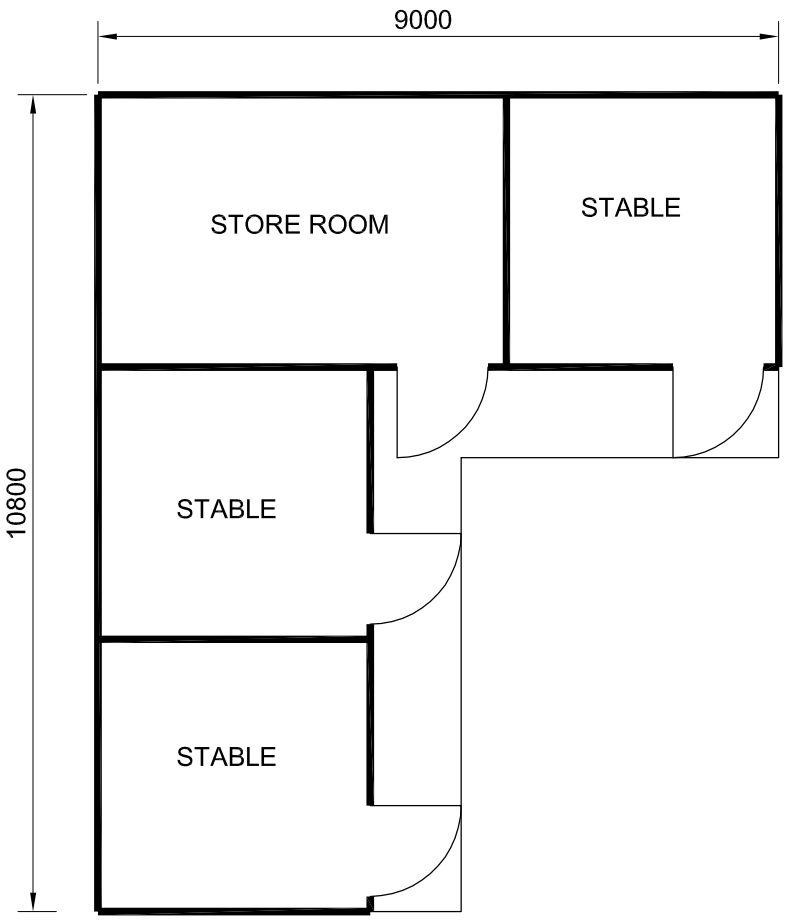


FLOOR PLAN

SCALE 1:100

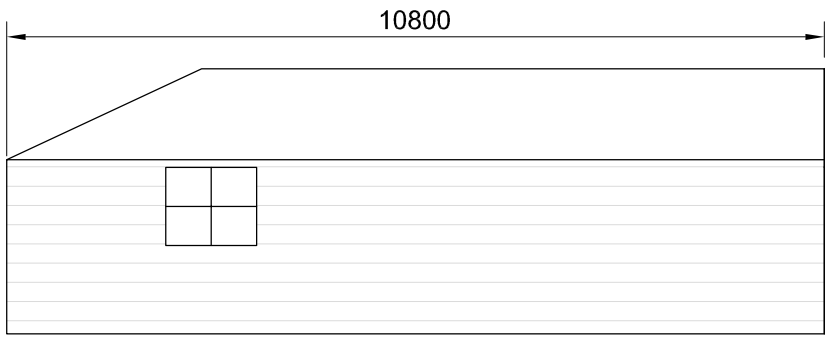


WEST FACING ELEVATION

SCALE 1:100

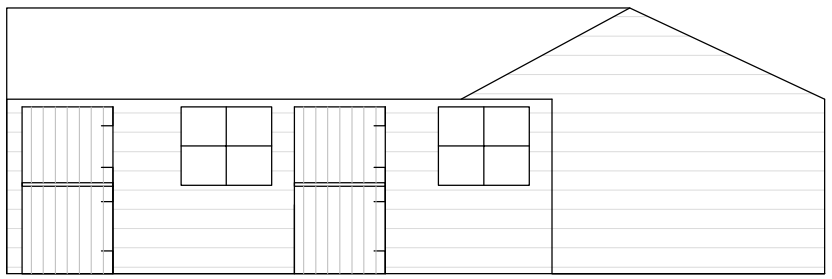


EAST FACING ELEVATION

SCALE 1:100

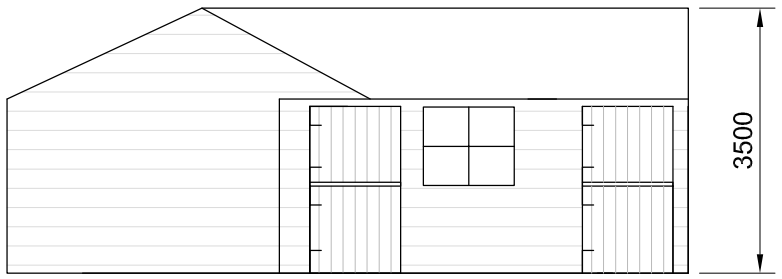


SOUTH FACING ELEVATION

SCALE 1:100

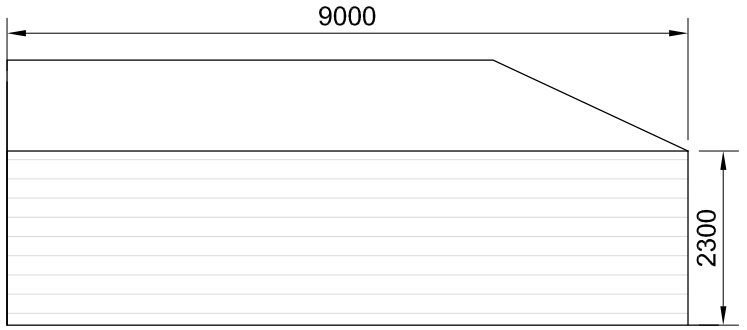


NORTH FACING ELEVATION

SCALE 1:100

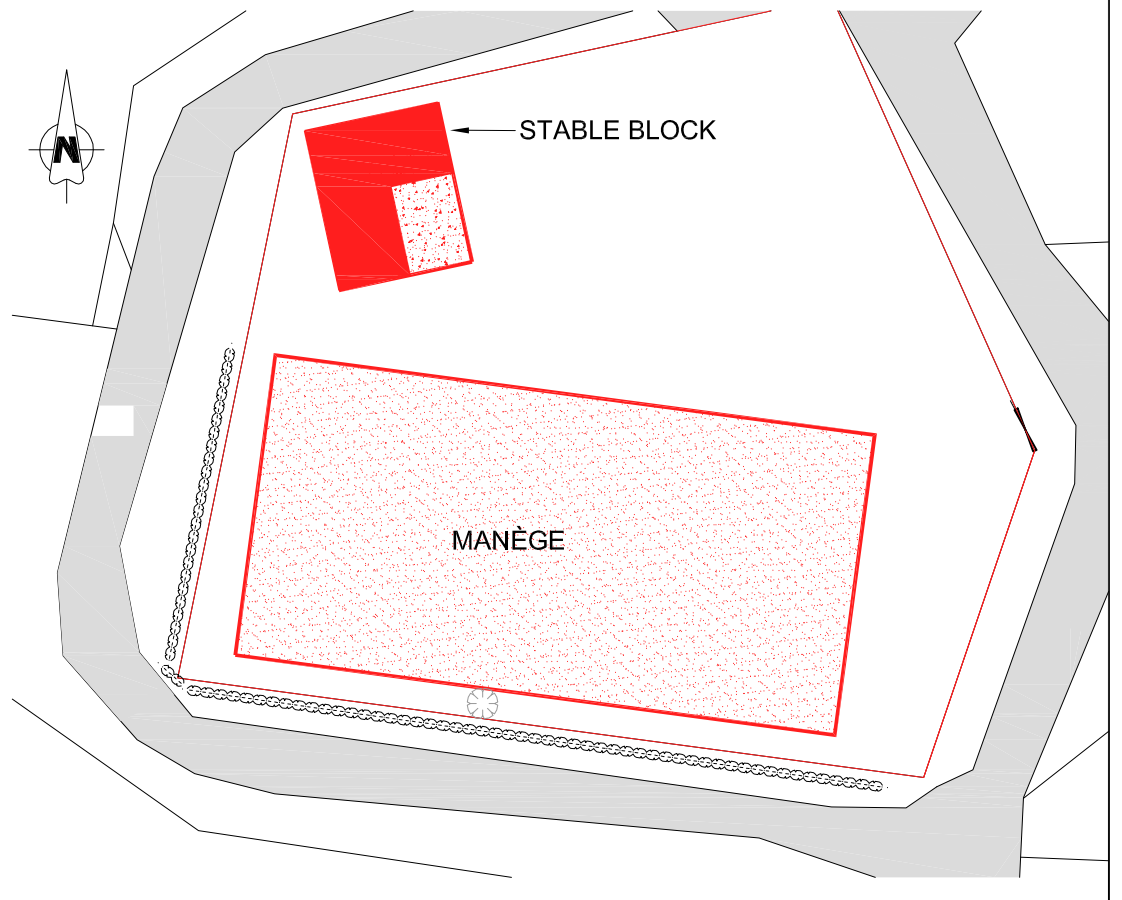

SITE LAYOUT PLAN

SCALE 1:500

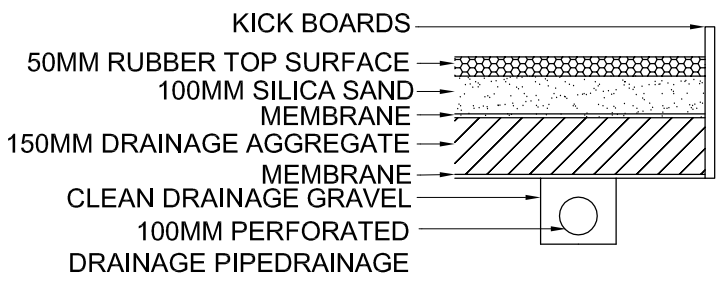

MANÈGE SECTION

SCALE 1:20

STABLE BLOCK MATERIALS:

ROOF - ONDULINE ROOF SHEETING
WALLS - TIMBER
DOORS - TOP AND BOTTOM TIMBER STABLE DOORS
WINDOW - TIMBER FRAMED WITH CLEAR GLASS
AND STEEL GUARDS ON INSIDE
GUTTERS AND DOWNPIPES - BLACK PVC

Rev	Rev. Date	Purpose of revision	Drawn
P02	08/08/2011	PLANNING	JT
P01	13/05/2011	PLANNING	JT

This drawing is not to be used in whole or part other than for the intended purpose and project as defined on this drawing. Refer to the contract for full terms and conditions.

NOTE:

1. ALL DIMENSIONS ARE IN MILLIMETERS UNLESS OTHERWISE STATED.

Client

MR & MRS D THOMPSON

Project

STABLE BLOCK AND MANÈGE
THE DOVECOTT
RATBY
LE6 0XZ

Drawing title

STABLE BLOCK AND MANÈGE
PLAN, ELEVATIONS & SECTION

Drawing status: PLANNING

Scale: AS SHOWN @ A3 | DO NOT SCALE

Drawing number: DOV-DWG-003

Rev: P02