

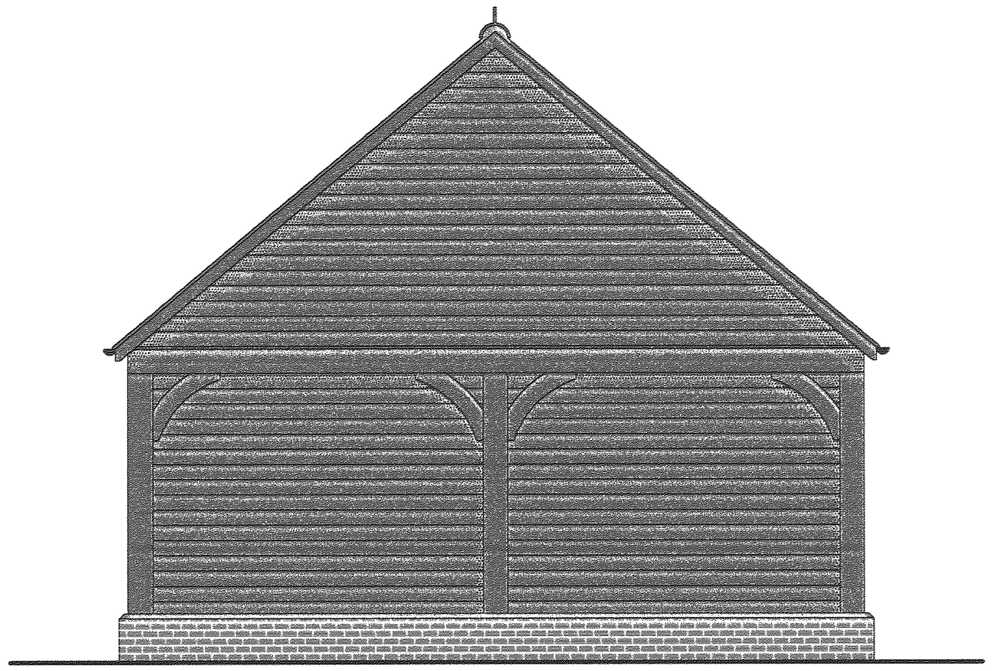



North East Elevation

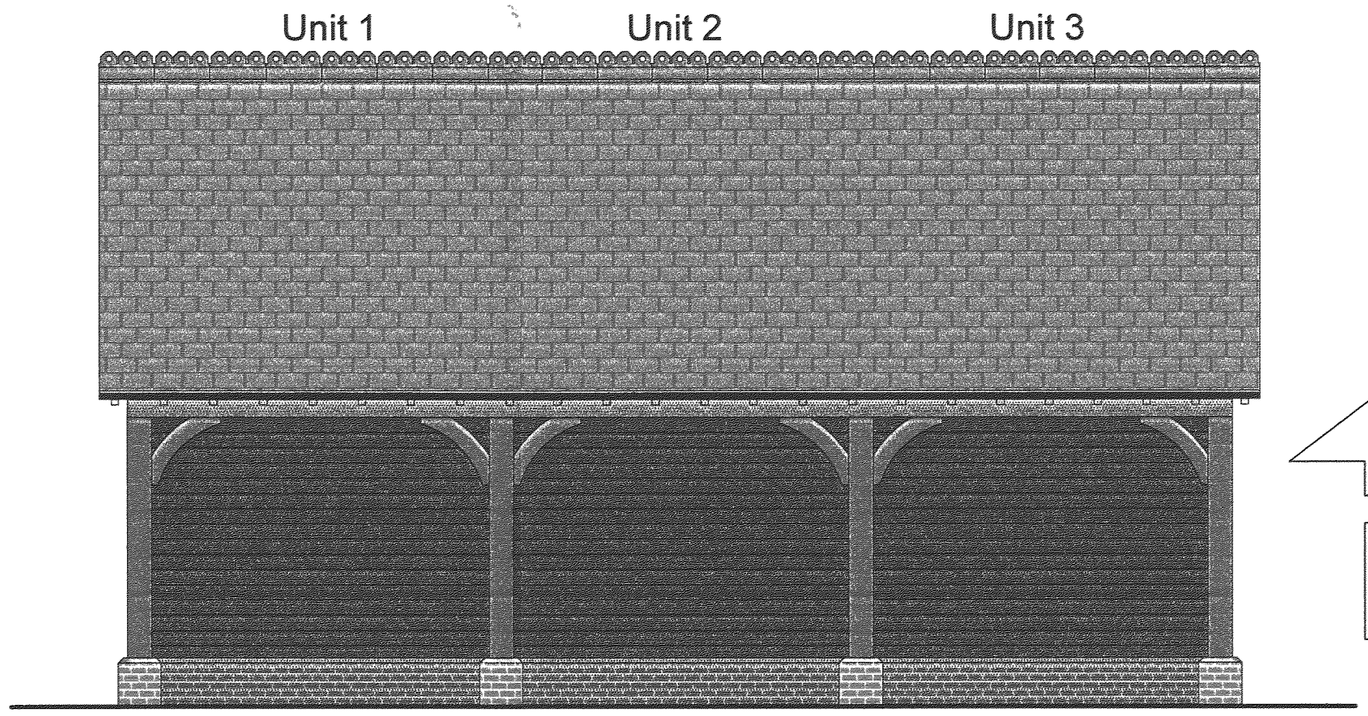


South East Elevation

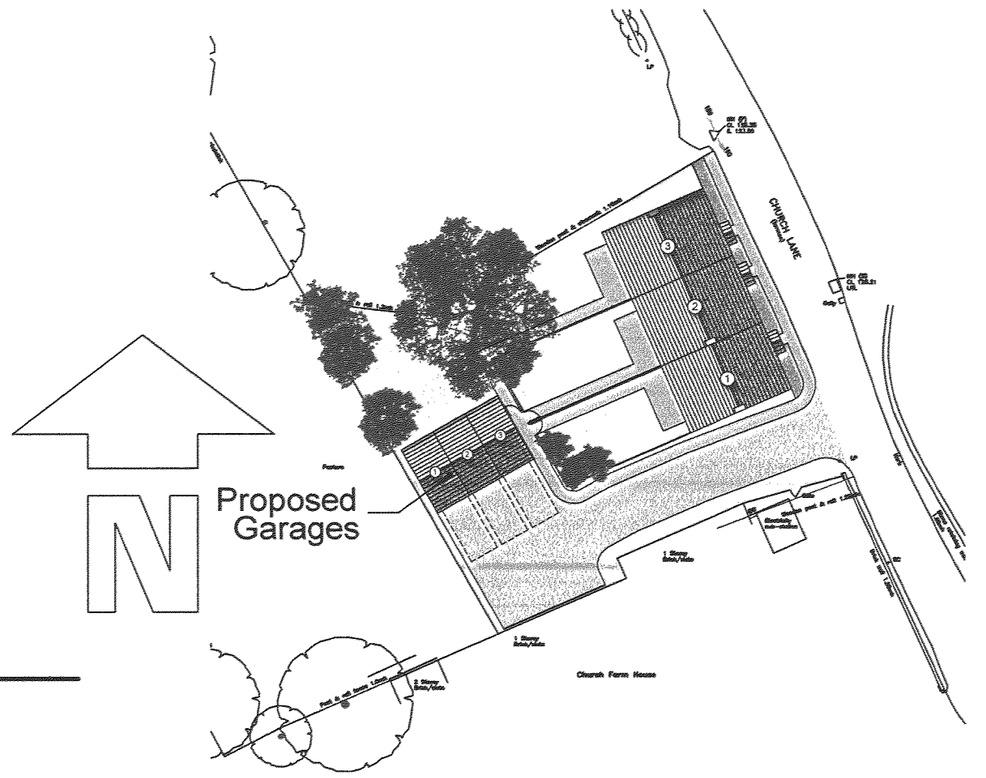


Site Plan 1:500

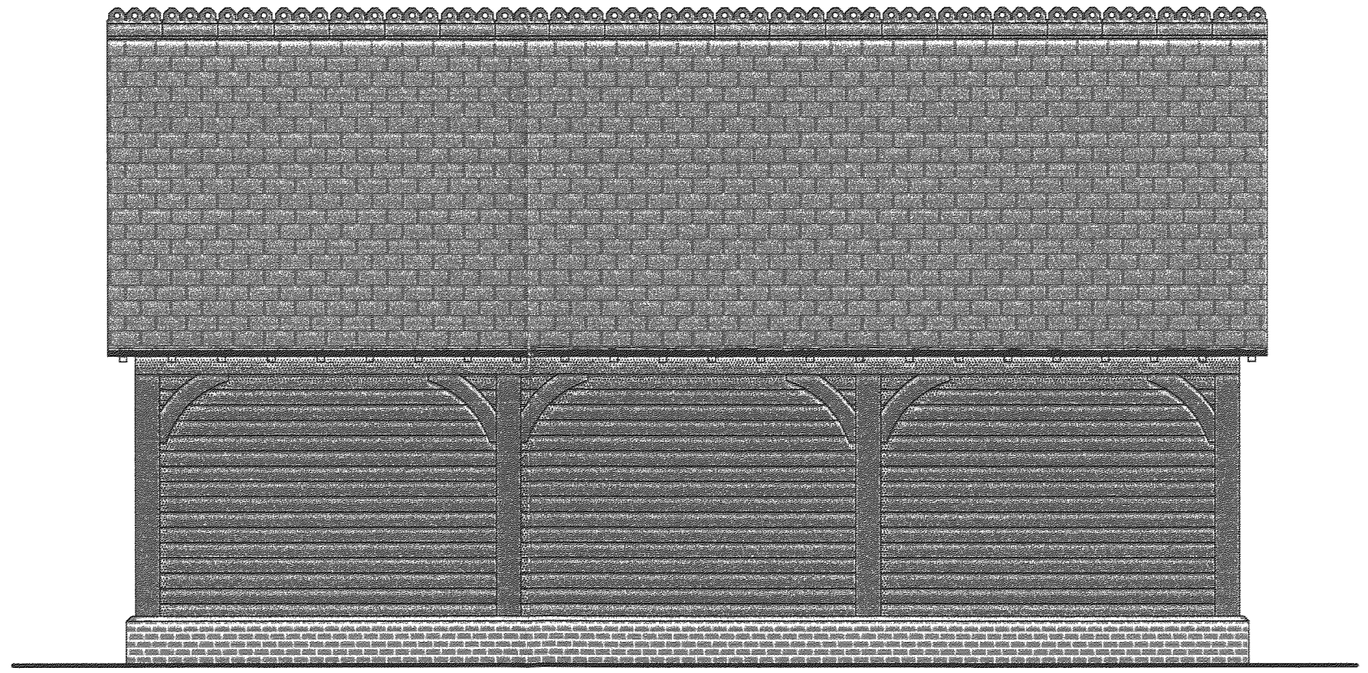

North West Elevation

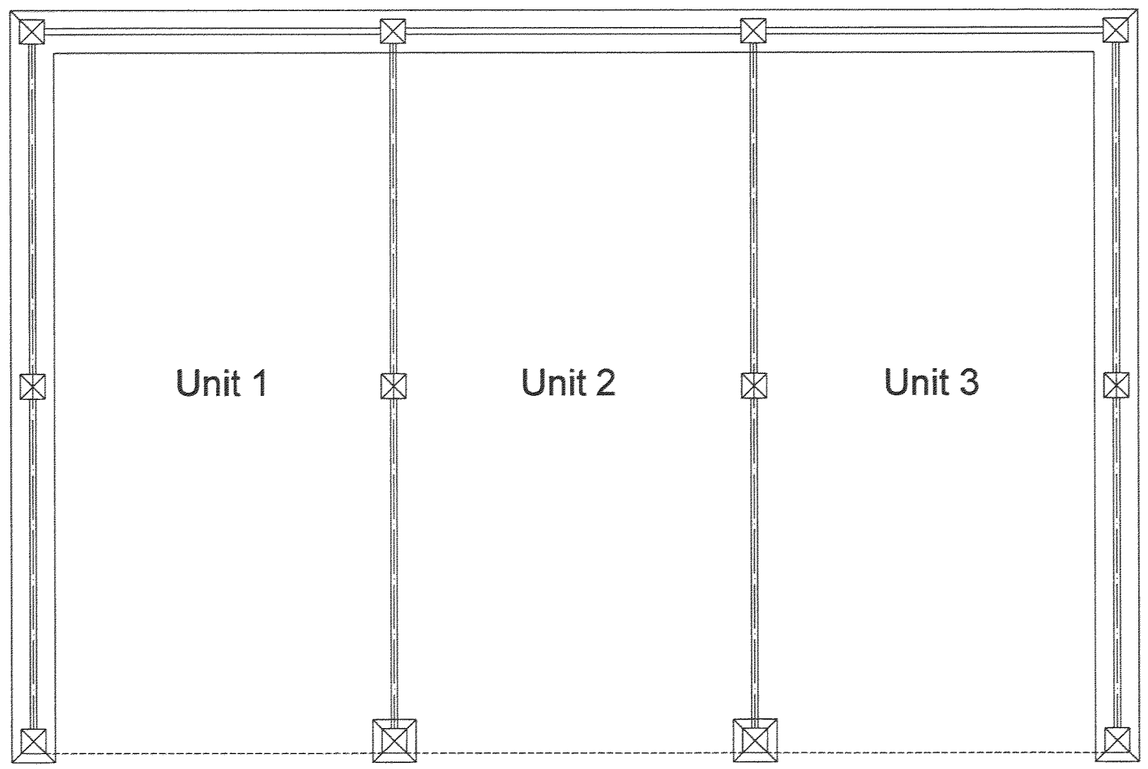

Plan

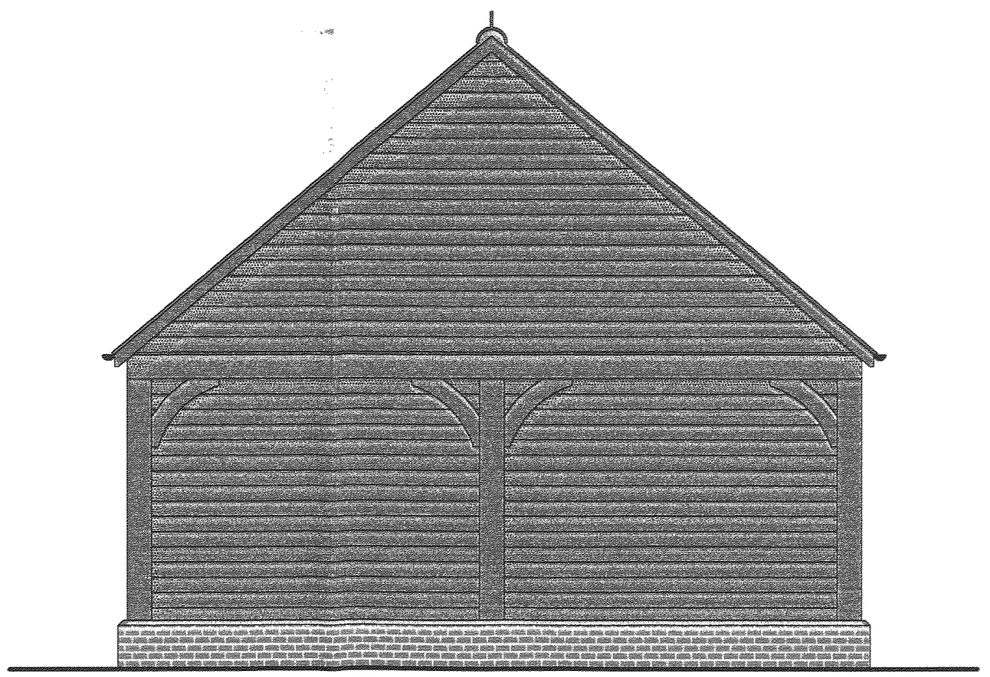

South West Elevation

DEVELOPMENT SERVICES
16 OCT 2008
RECEIVED

Proposed Development
Church Lane,
Cadeby, Leicestershire.

Garage Details
As Proposed

WELLS MCFARLANE

Chartered Surveyors & Property Consultants

Eden House, 8 St. John's Business Park,
Rugby Road, Lutterworth,
Leicestershire, LE17 4HB
T: 01455 559030 F:01455 558529
E: info@wellsmcfarlane.co.uk

Reproduction from the Ordnance Survey map with the Permission of the Controller of HMSO Crown copyright reserved Licence No 100042400

SCALE: 1:50, 1:500

DATE: June 2008

DRAWING No: 8153/3