



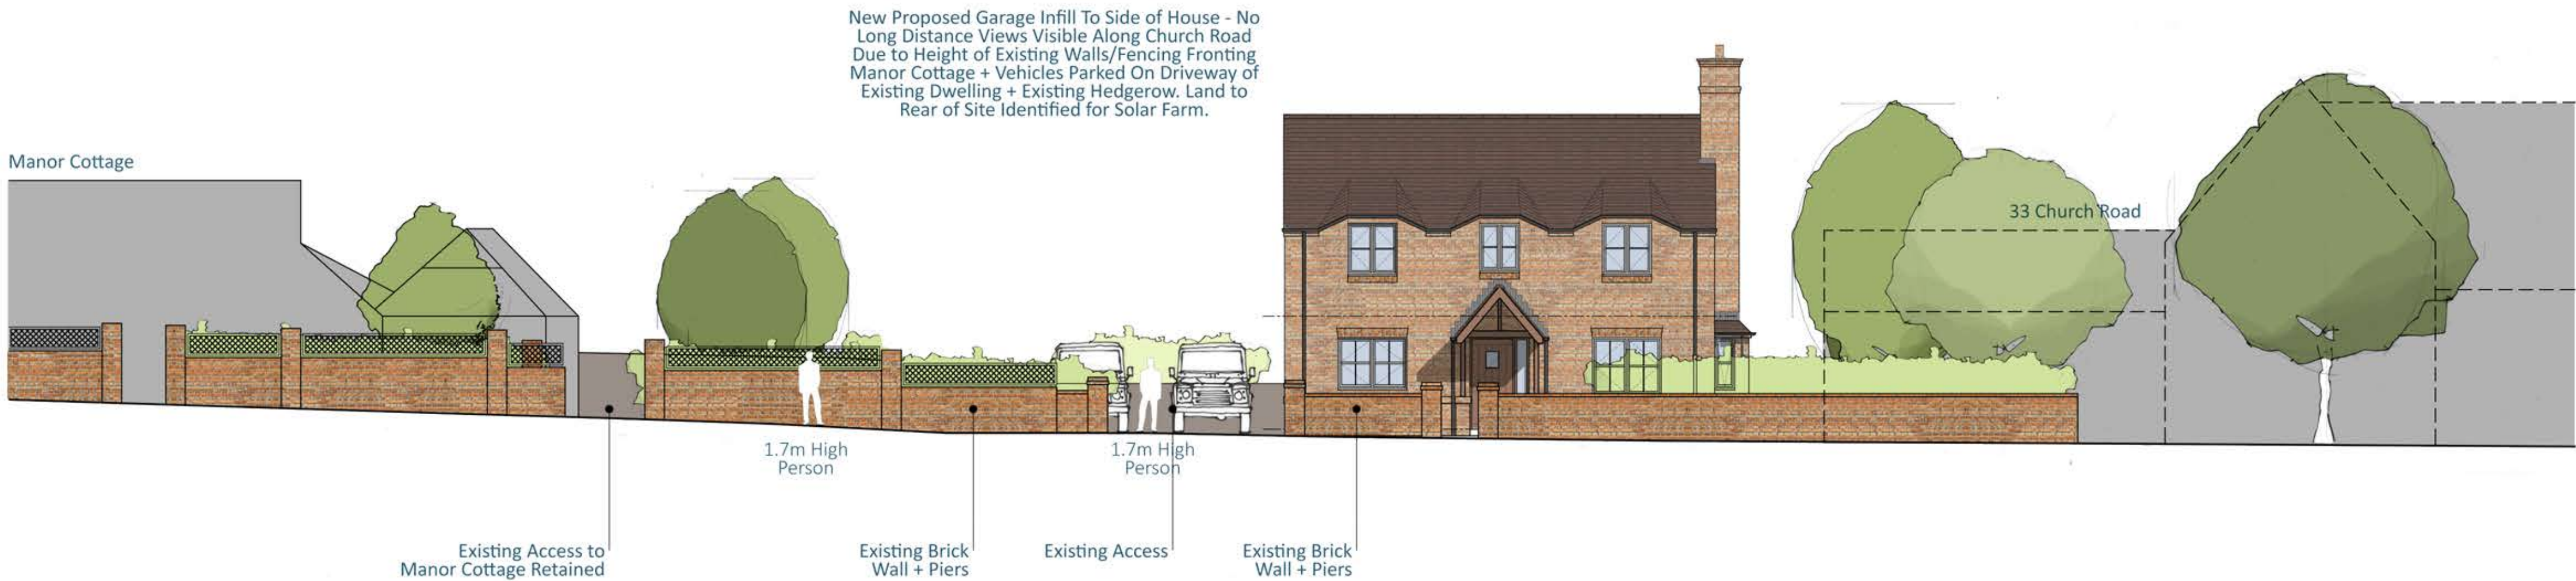

Existing Street Scene
Scale 1:100

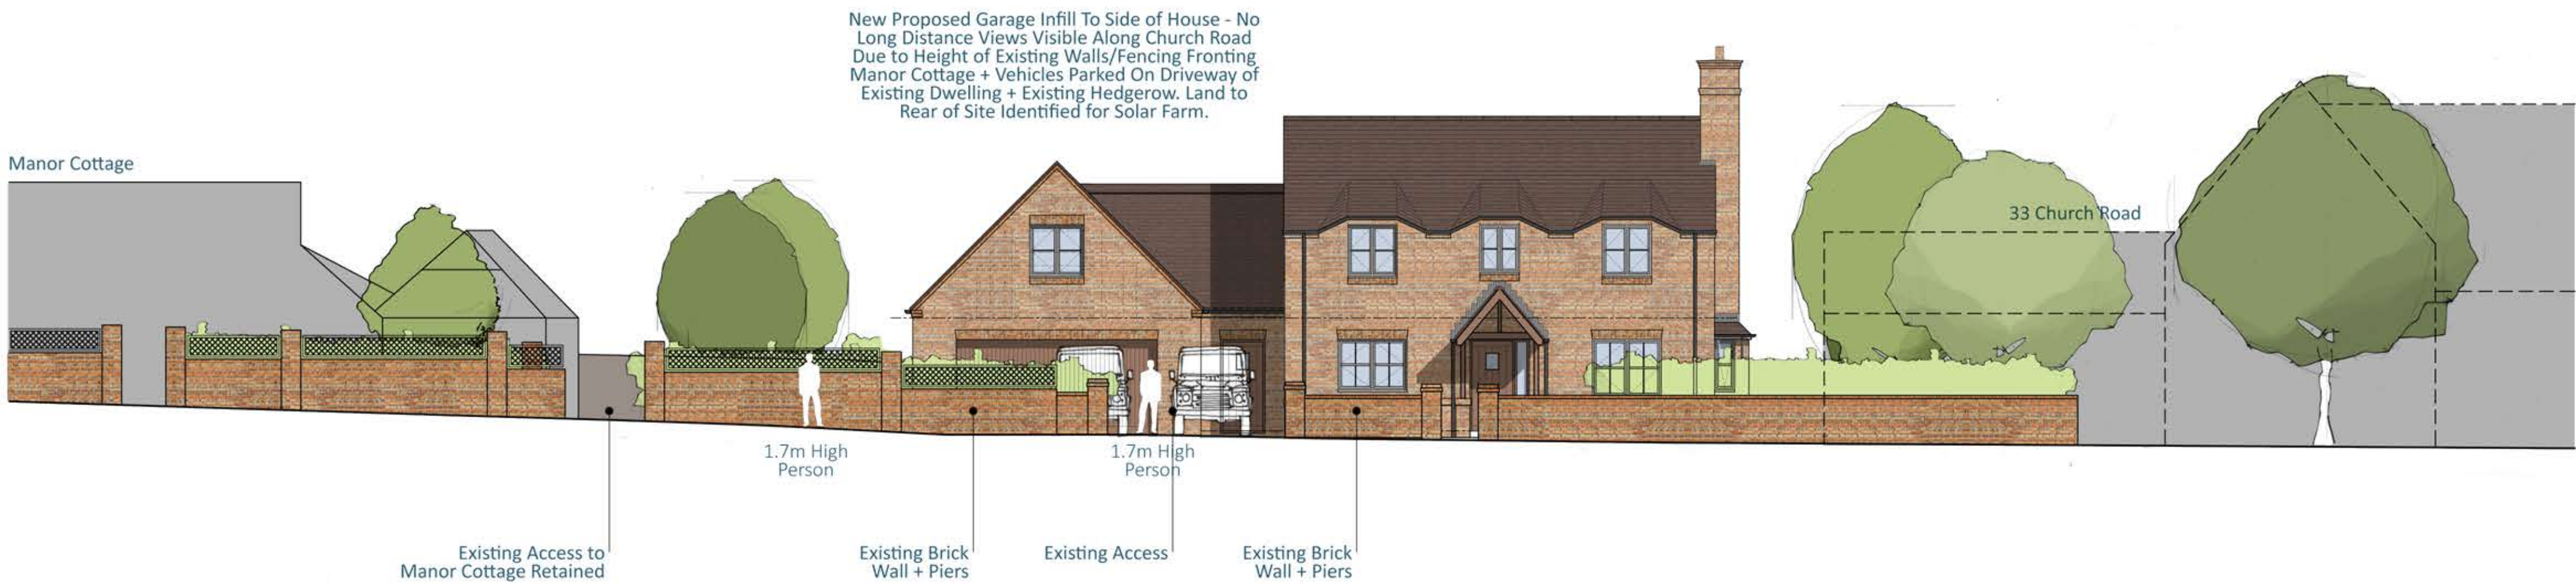

Proposed Street Scene
Scale 1:100



0 1 5 10 20

Disclaimer

© This drawing is the copyright of Lawrence & Finley Architects Ltd. and may not be reproduced or used except by written permission.
Figured dimensions to have precedence over scaling.
Please read this drawing in conjunction with the specification.
Check all site dimensions prior to any construction.
Refer any discrepancies found to the Architects.

Revisions

Contact + Location

T 07974 834305
E kristian@lfarchitects.co.uk

Lawrence & Finley Architects Ltd.
27 Templar Road,
Ashby-De-La-Zouch,
Leicestershire, LE65 2AD

Details

Client
Job Title
Job Type
Drawing Title

Job Number
Drawing Number
Scale
Status

Mr & Mrs T. Theobald
27 Church Road, Nailstone
Existing Residential Dwelling
Proposed Elevations

255
PL-06
1:50 + 1:100 A1
PLANNING



LAWRENCE | FINLEY
ARCHITECTS