




New electric sliding gate with signage (not to scale)



Proposed signage board (not to scale)

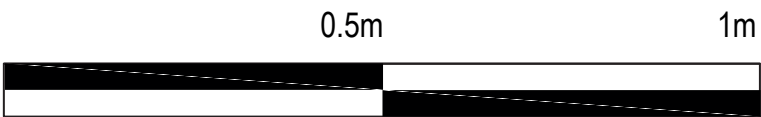

easyStorage Unit 23, Uxbridge Trade Park, Cowley Mill Road, Uxbridge, UB8 2DB Tel: 07798677857 email: conrad.gibbons@easyStorage.com Web: www.easyStorage.com		
Applicant Storage Network Limited		
Project Proposed Storage Site, Stapleton		
Drawing title Signage		
Drawing No	Rev -	Drawn CG
Scale 1:10 [@A2]	Date 20.04.23	Checked ND