


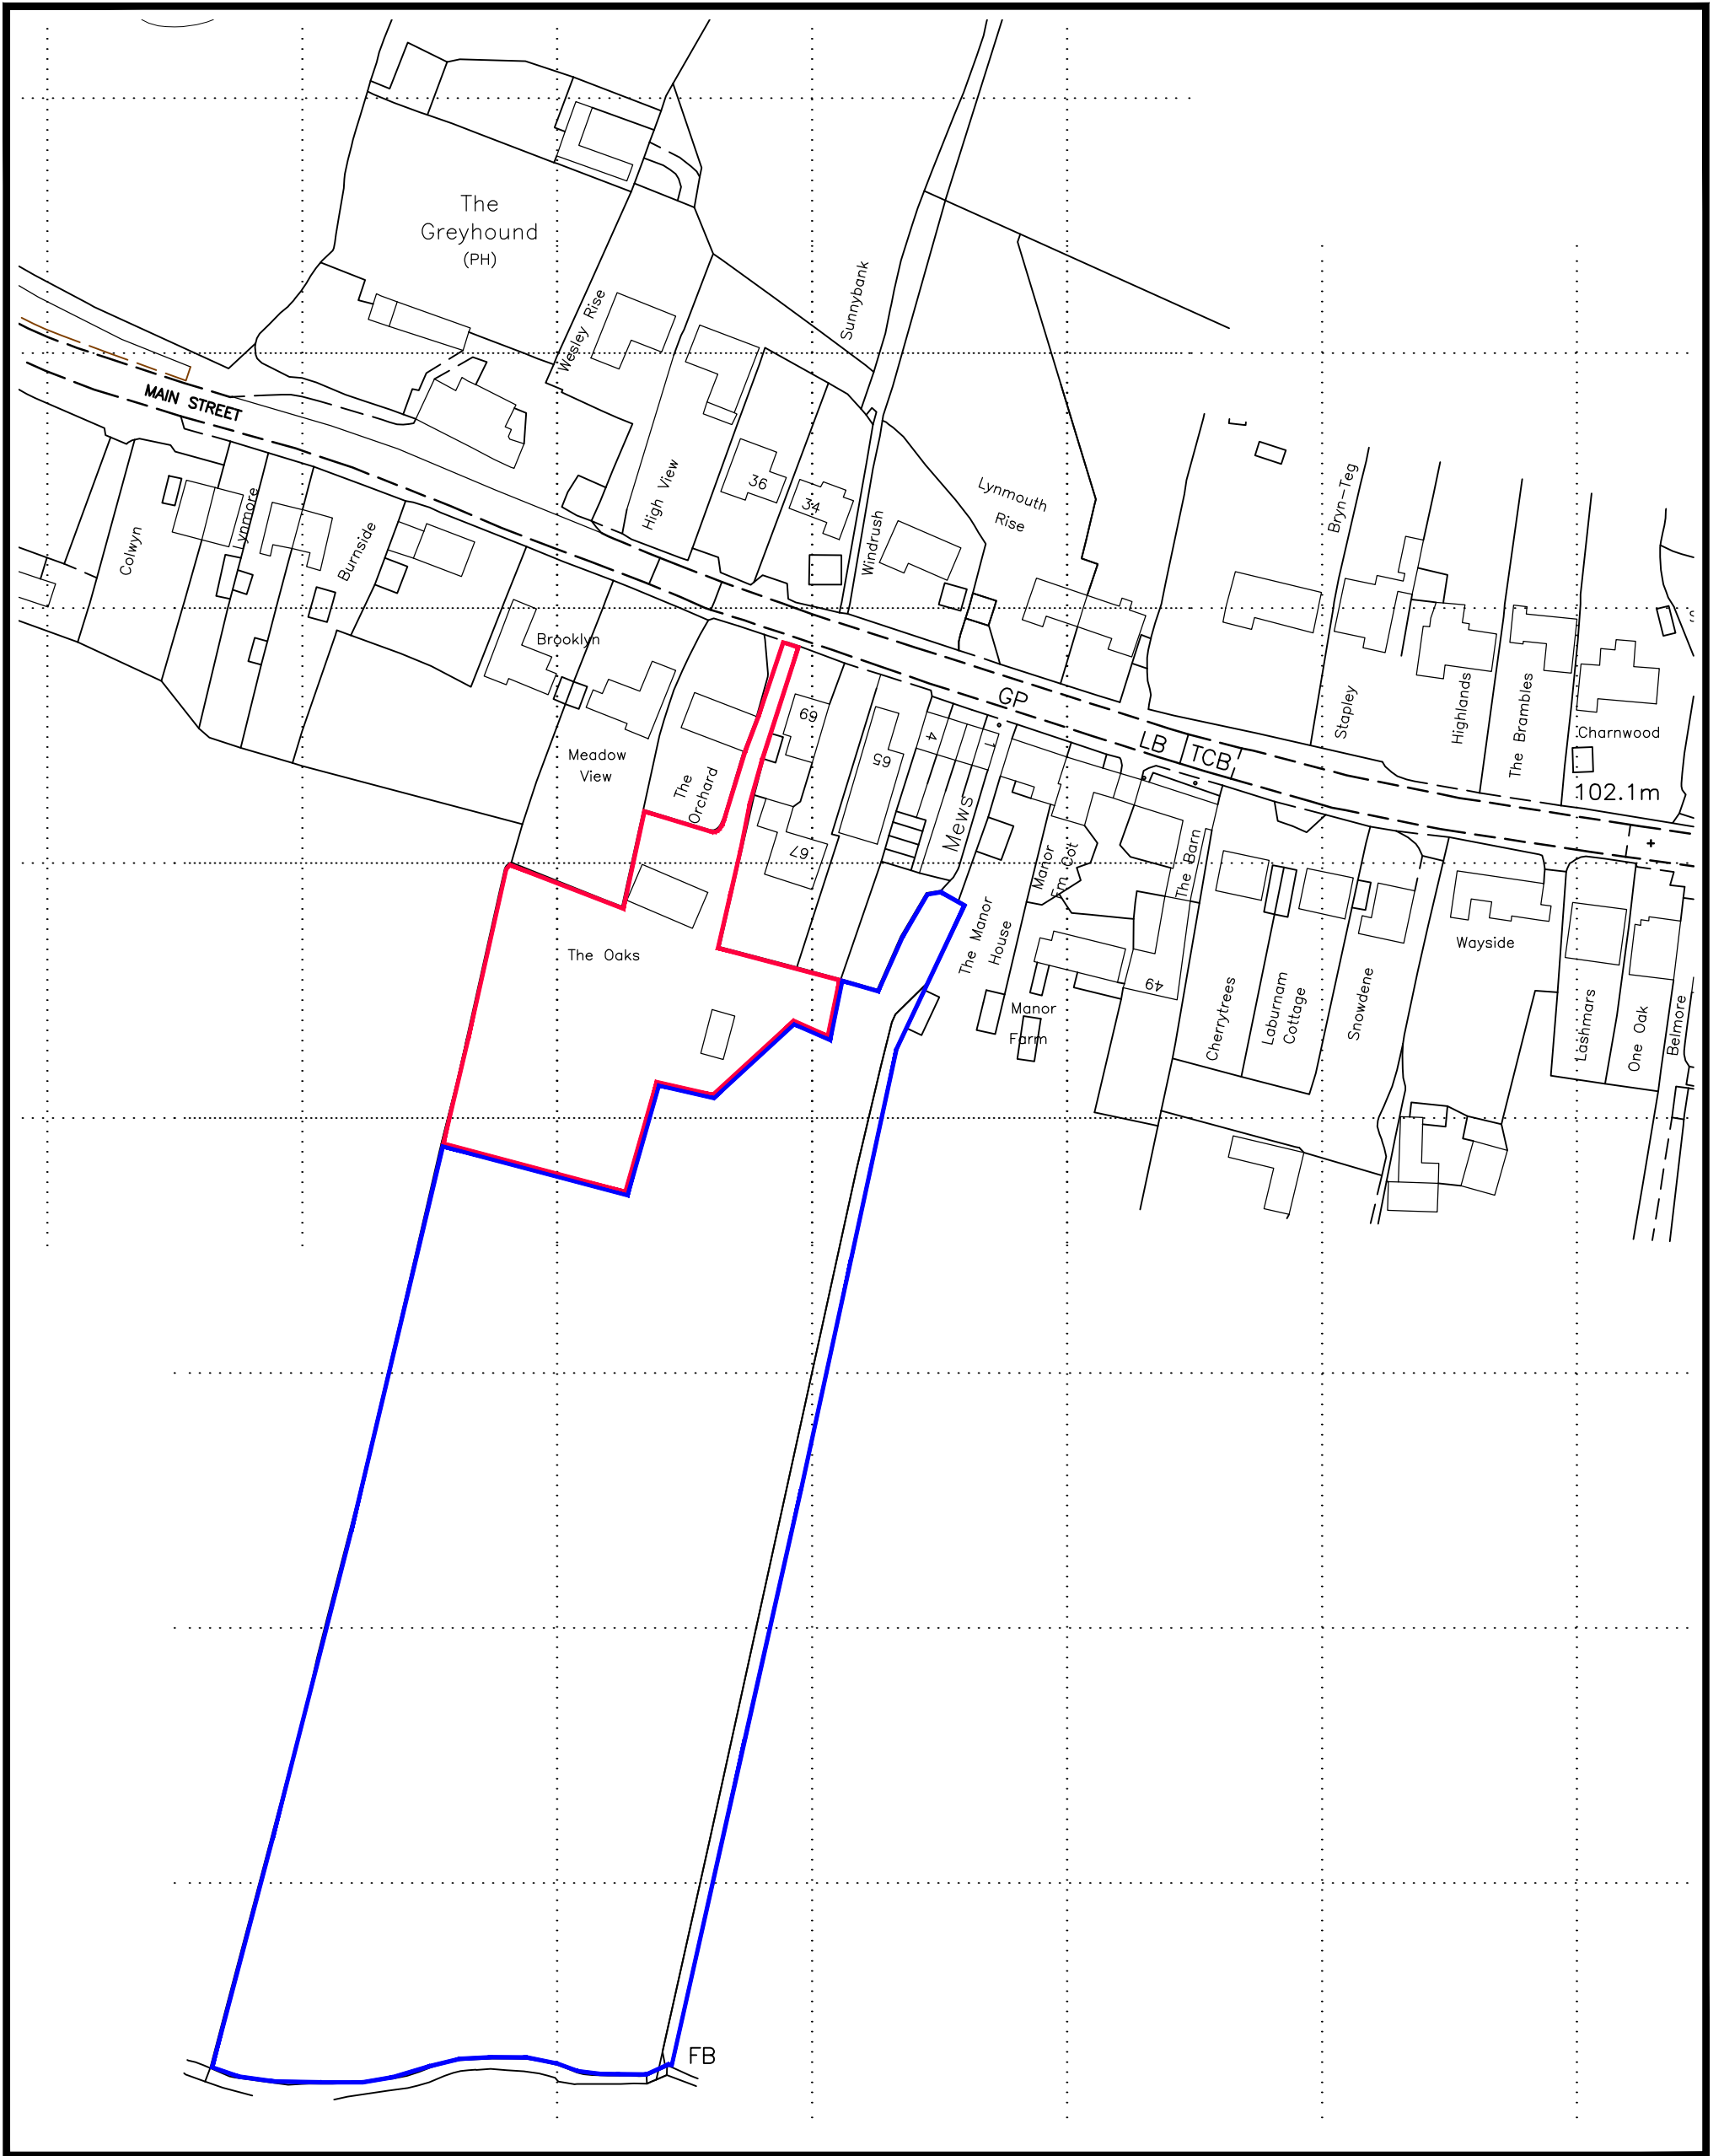

Location Plan
Scale 1:1250

