

existing rear elevation

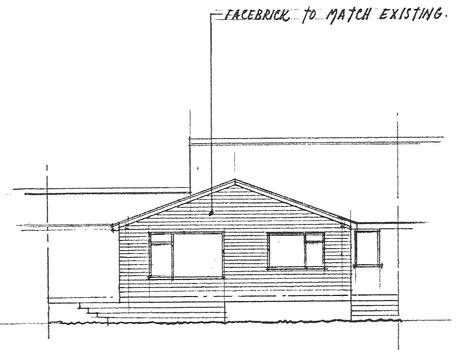

proposed rear elevation

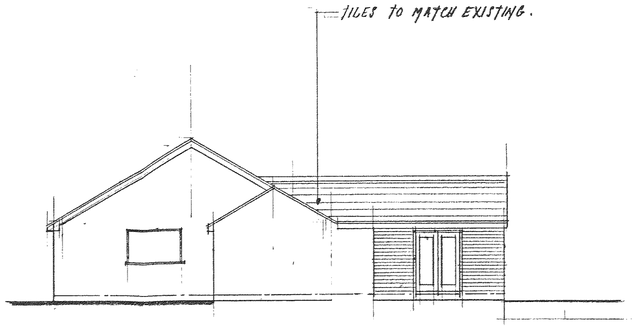

proposed side elevation to no 12

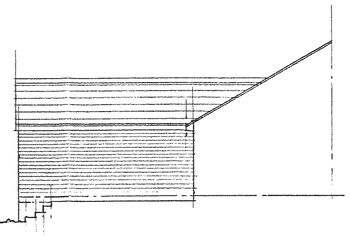

proposed side elev: to no10

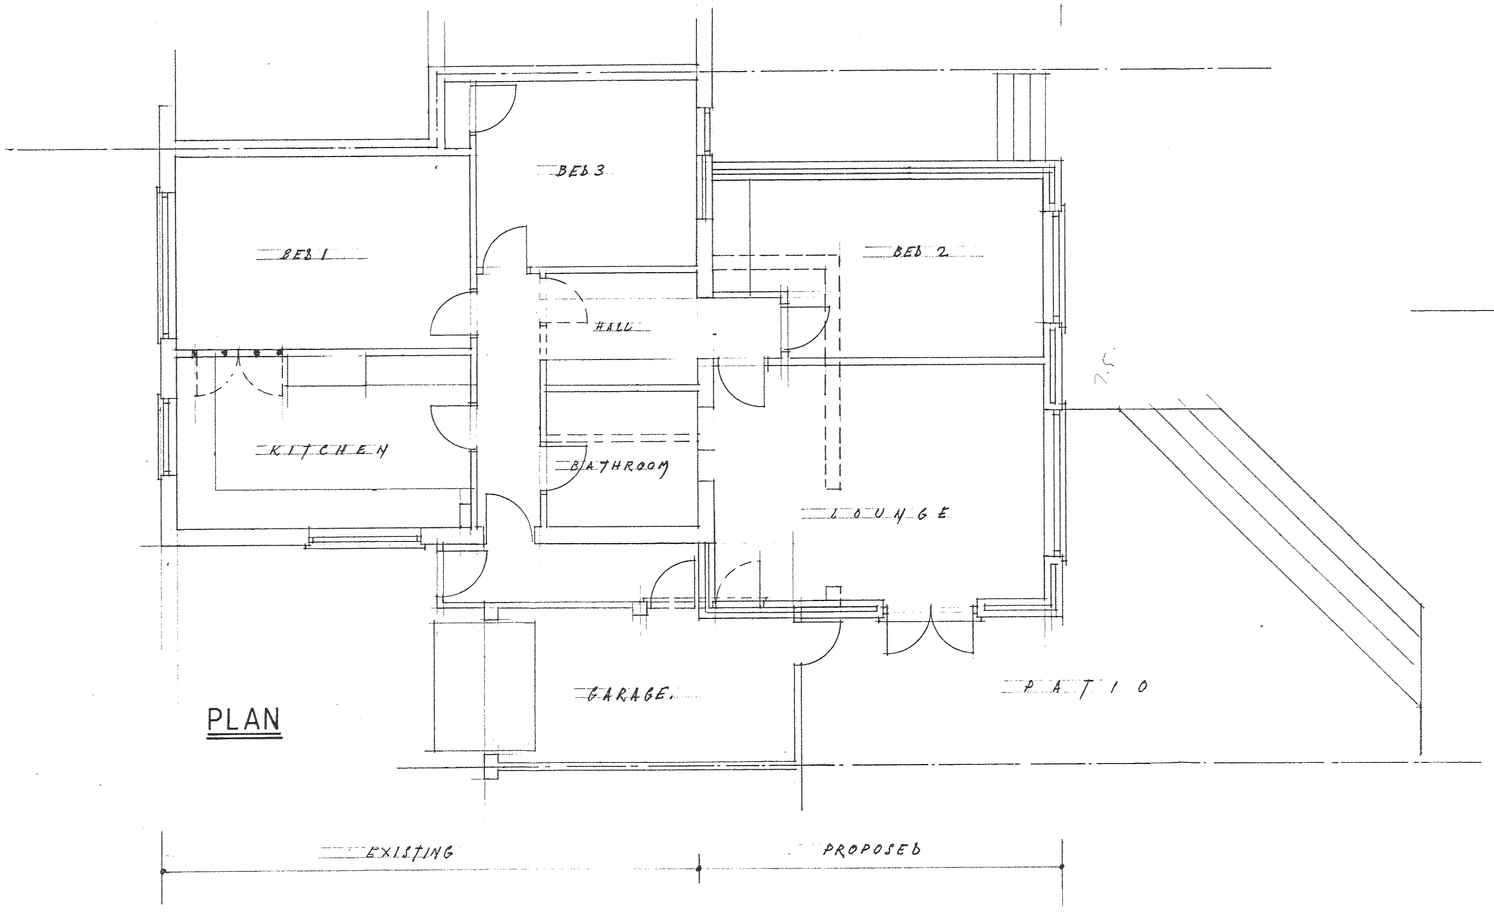

PLAN

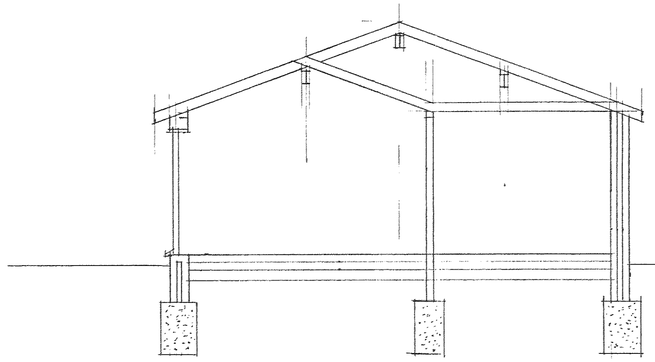

NOTES:
All dimensions must be checked on site and not scaled from this drawing.

5.7.

7.5
4.5
3.0

1.5×3

A	Date	Revisions

© copyright

DEVELOPMENT SERVICES
30 JAN 2008
RECEIVED

Client
KAREN HAYLETT

Job Title
11, LYNWOOD CLOSE,
DESFORD,
LEICS.

Drawing Title
PROPOSED EXTENSION
TO THE REAR OF :- SEMI
DETACHED BUNGALOW.

824607

Scale 1:50 & 1:100

Date JAN: 2008 | Drawn by D.J. WILKINSON.

PP-00361407

Drg. No. 4109 | Rev.

JOHN E. WRIGHT 526657

594 x 841mm A1