



WEST ELEVATION



NORTH ELEVATION
Scale 1:50

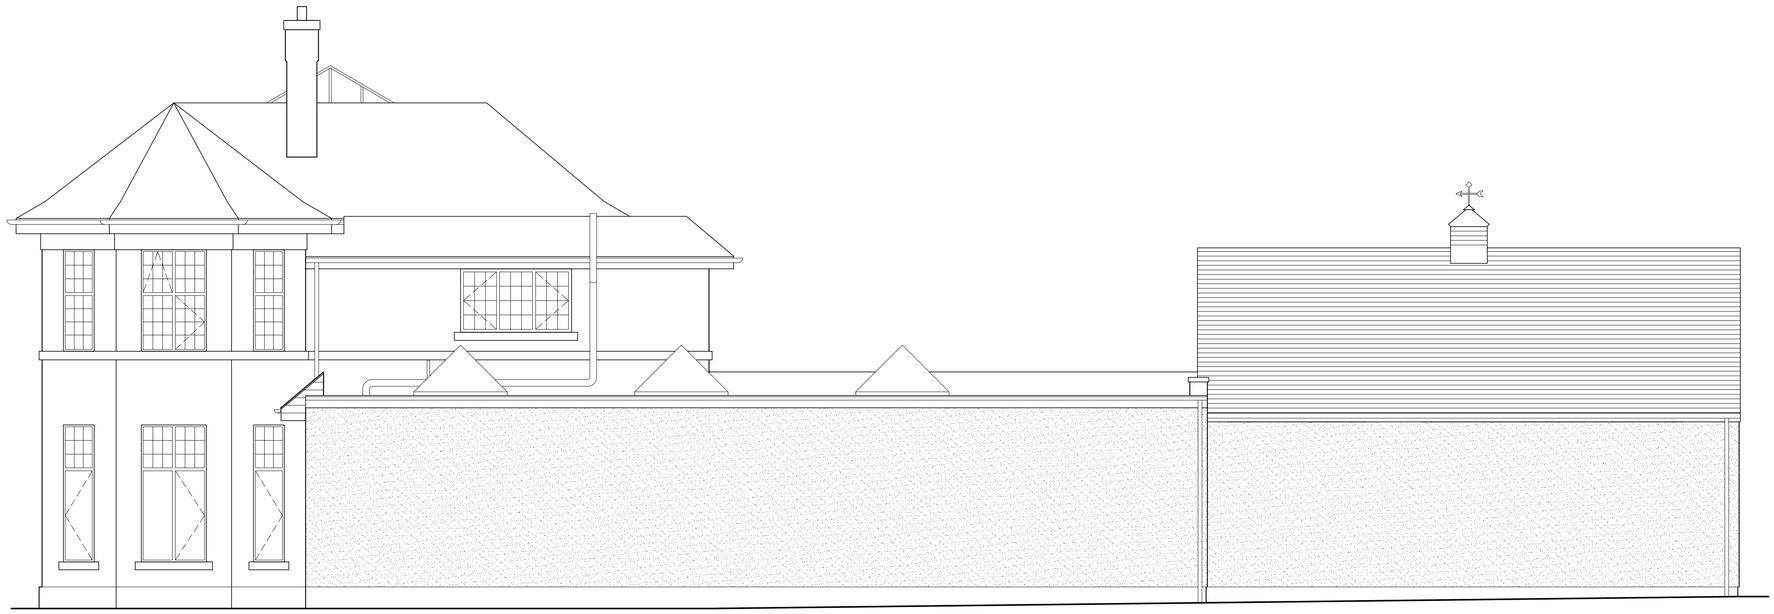

EAST ELEVATION

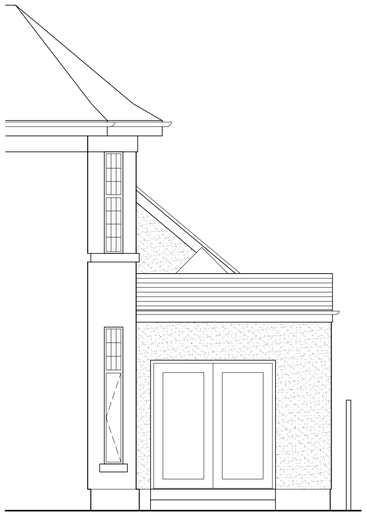

SOUTH ELEVATION

0 1 2 3 4 5 6 7 8 9 10m
Scale 1:100

CLIENT
Mr & Mrs Pallett

A1 Sheet

PROJECT
Claybrooke House
136 Shilton Road, Barwell
Leics., LE9 8BN

SINGLE STOREY SIDE EXTENSION
WITH GARAGE

scale	drawn	drawing no.
1:50	JPP	2
job no.	date	rev.
2	January 2008	.

Tel (01455) 848464