
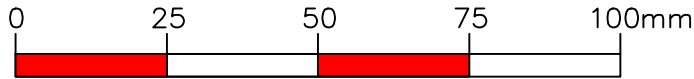


Mr & Mrs Parker
9 Saffron Close
Barwell
LE9 8FW

Two Storey Side & Front Extension, and
Single Storey Rear Extension to Create
open plan Living Area

Block plan &
Location map


1 : 1250
1 : 500
2026-04-00

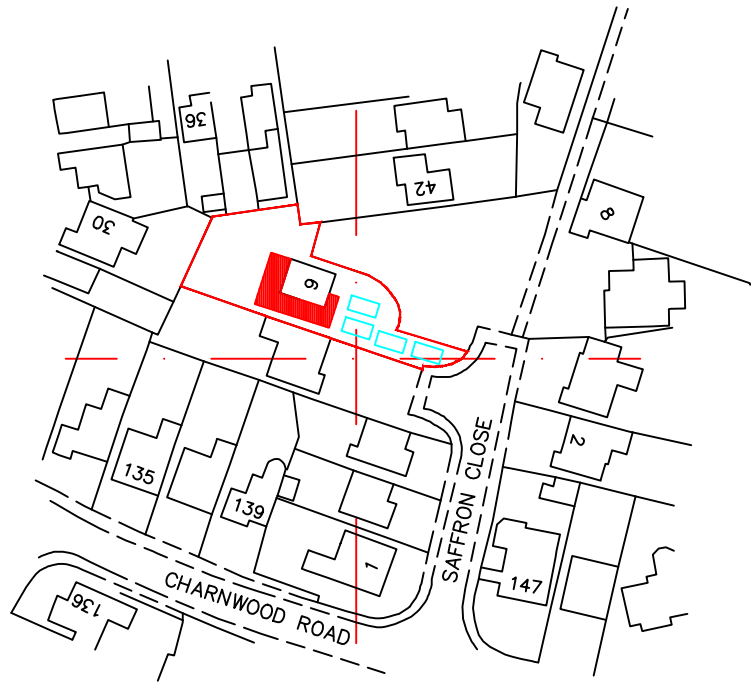

LOCATION MAP
scale 1:1250



North

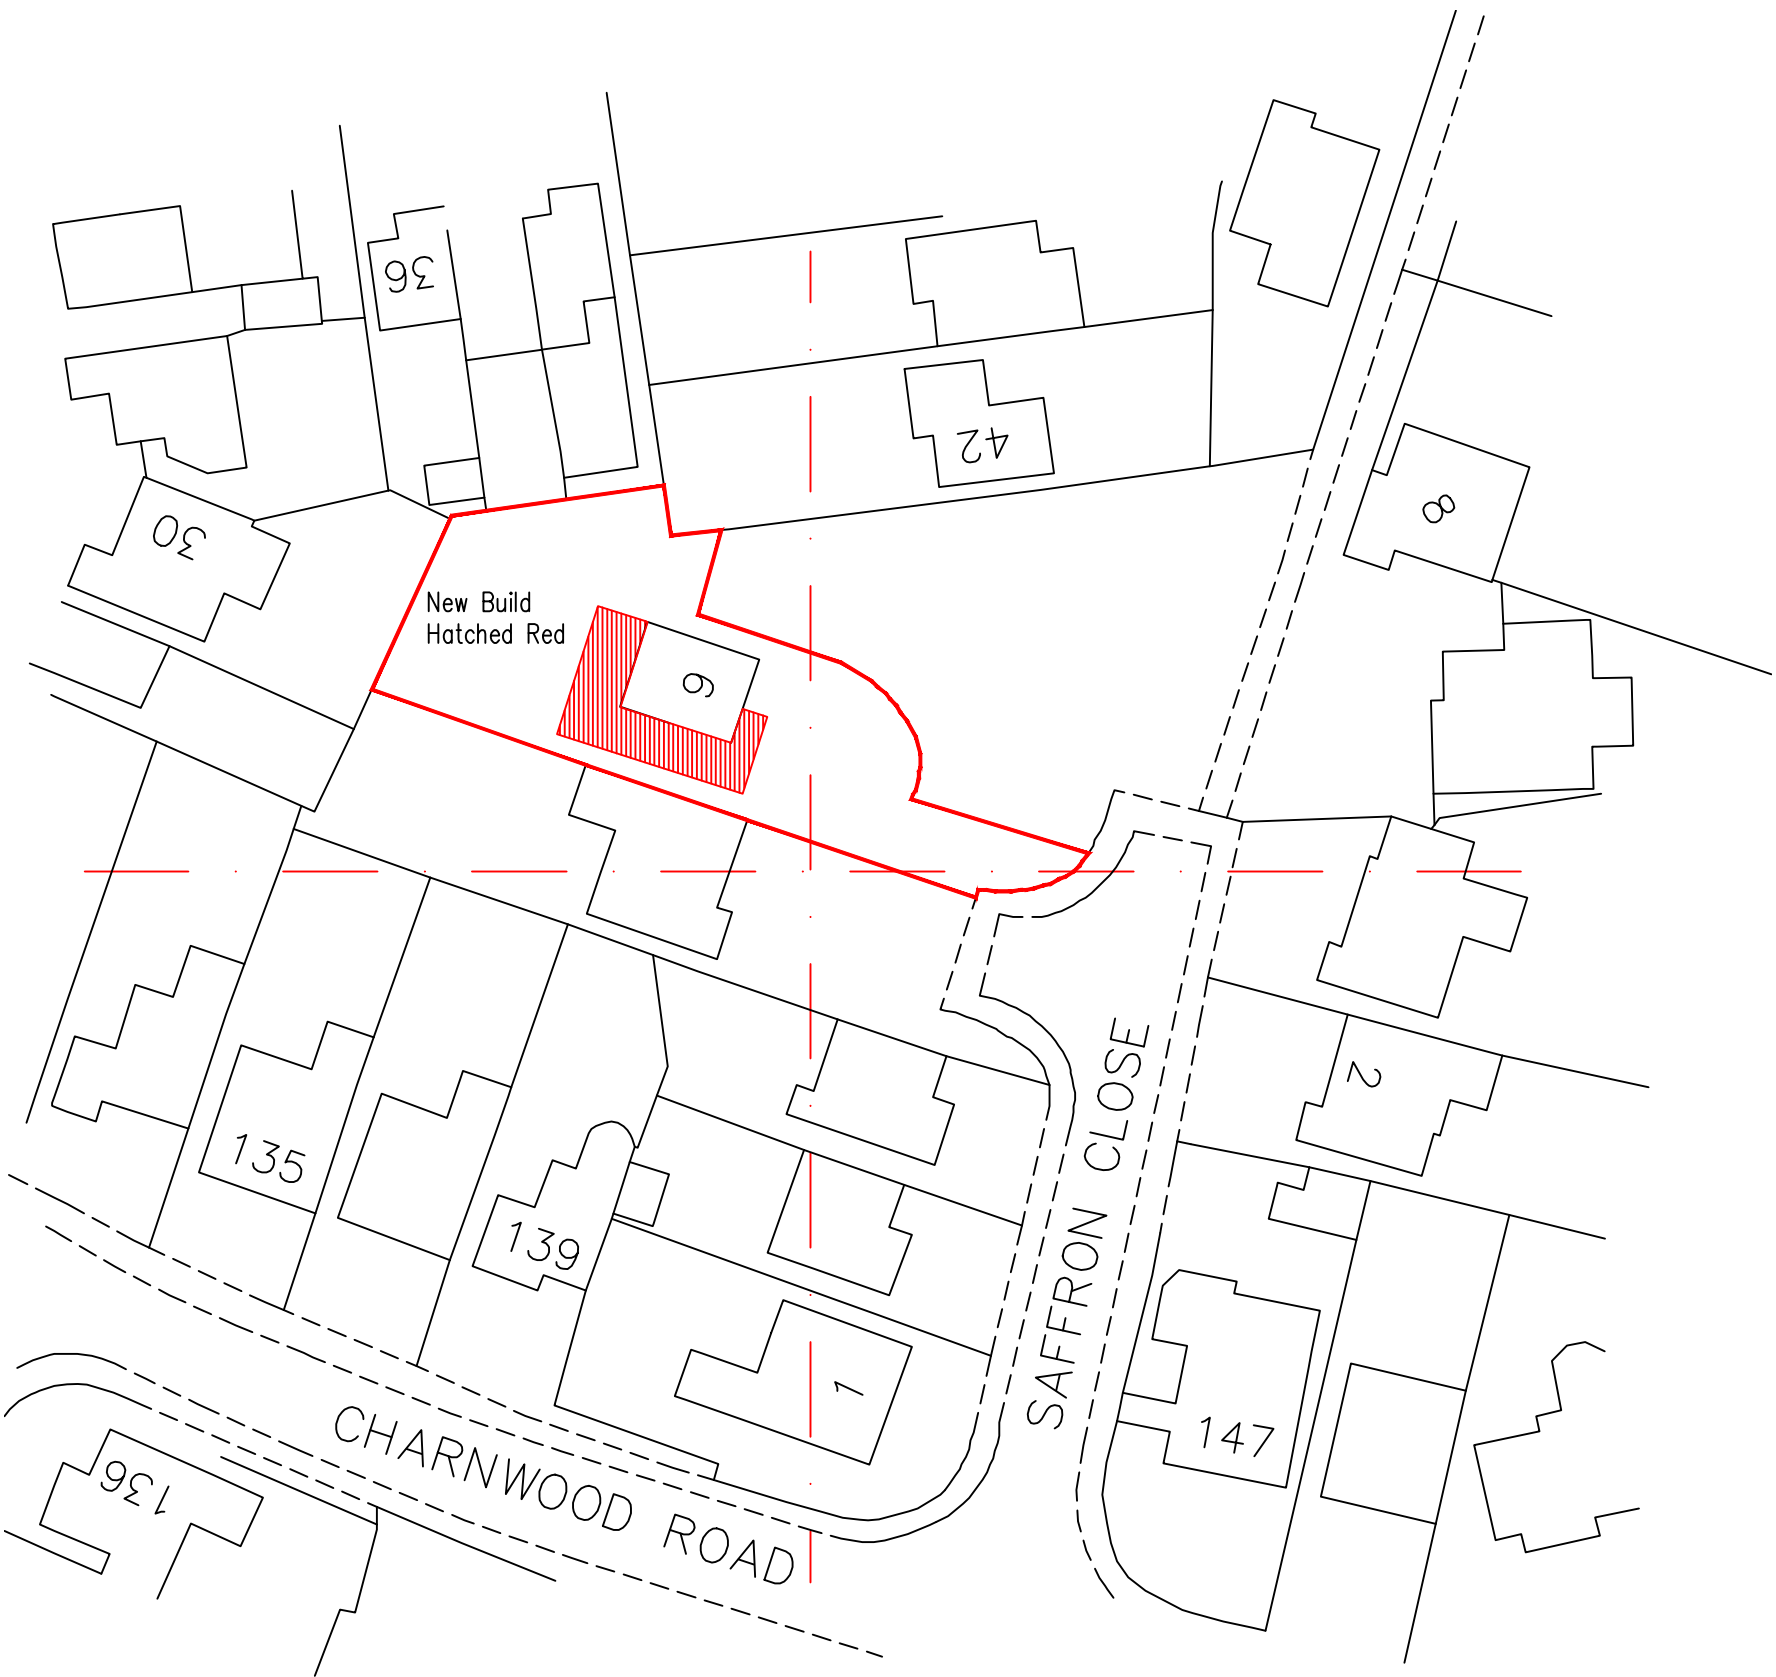

BLOCK PLAN
scale 1:500