


Mr & Mrs Parker
9 Saffron Close
Barwell
LE9 8FW

Two Storey Side & Front Extension, and
Single Storey Rear Extension to Create
open plan Living Area

Park Layout

1 : 200

2026-04-01

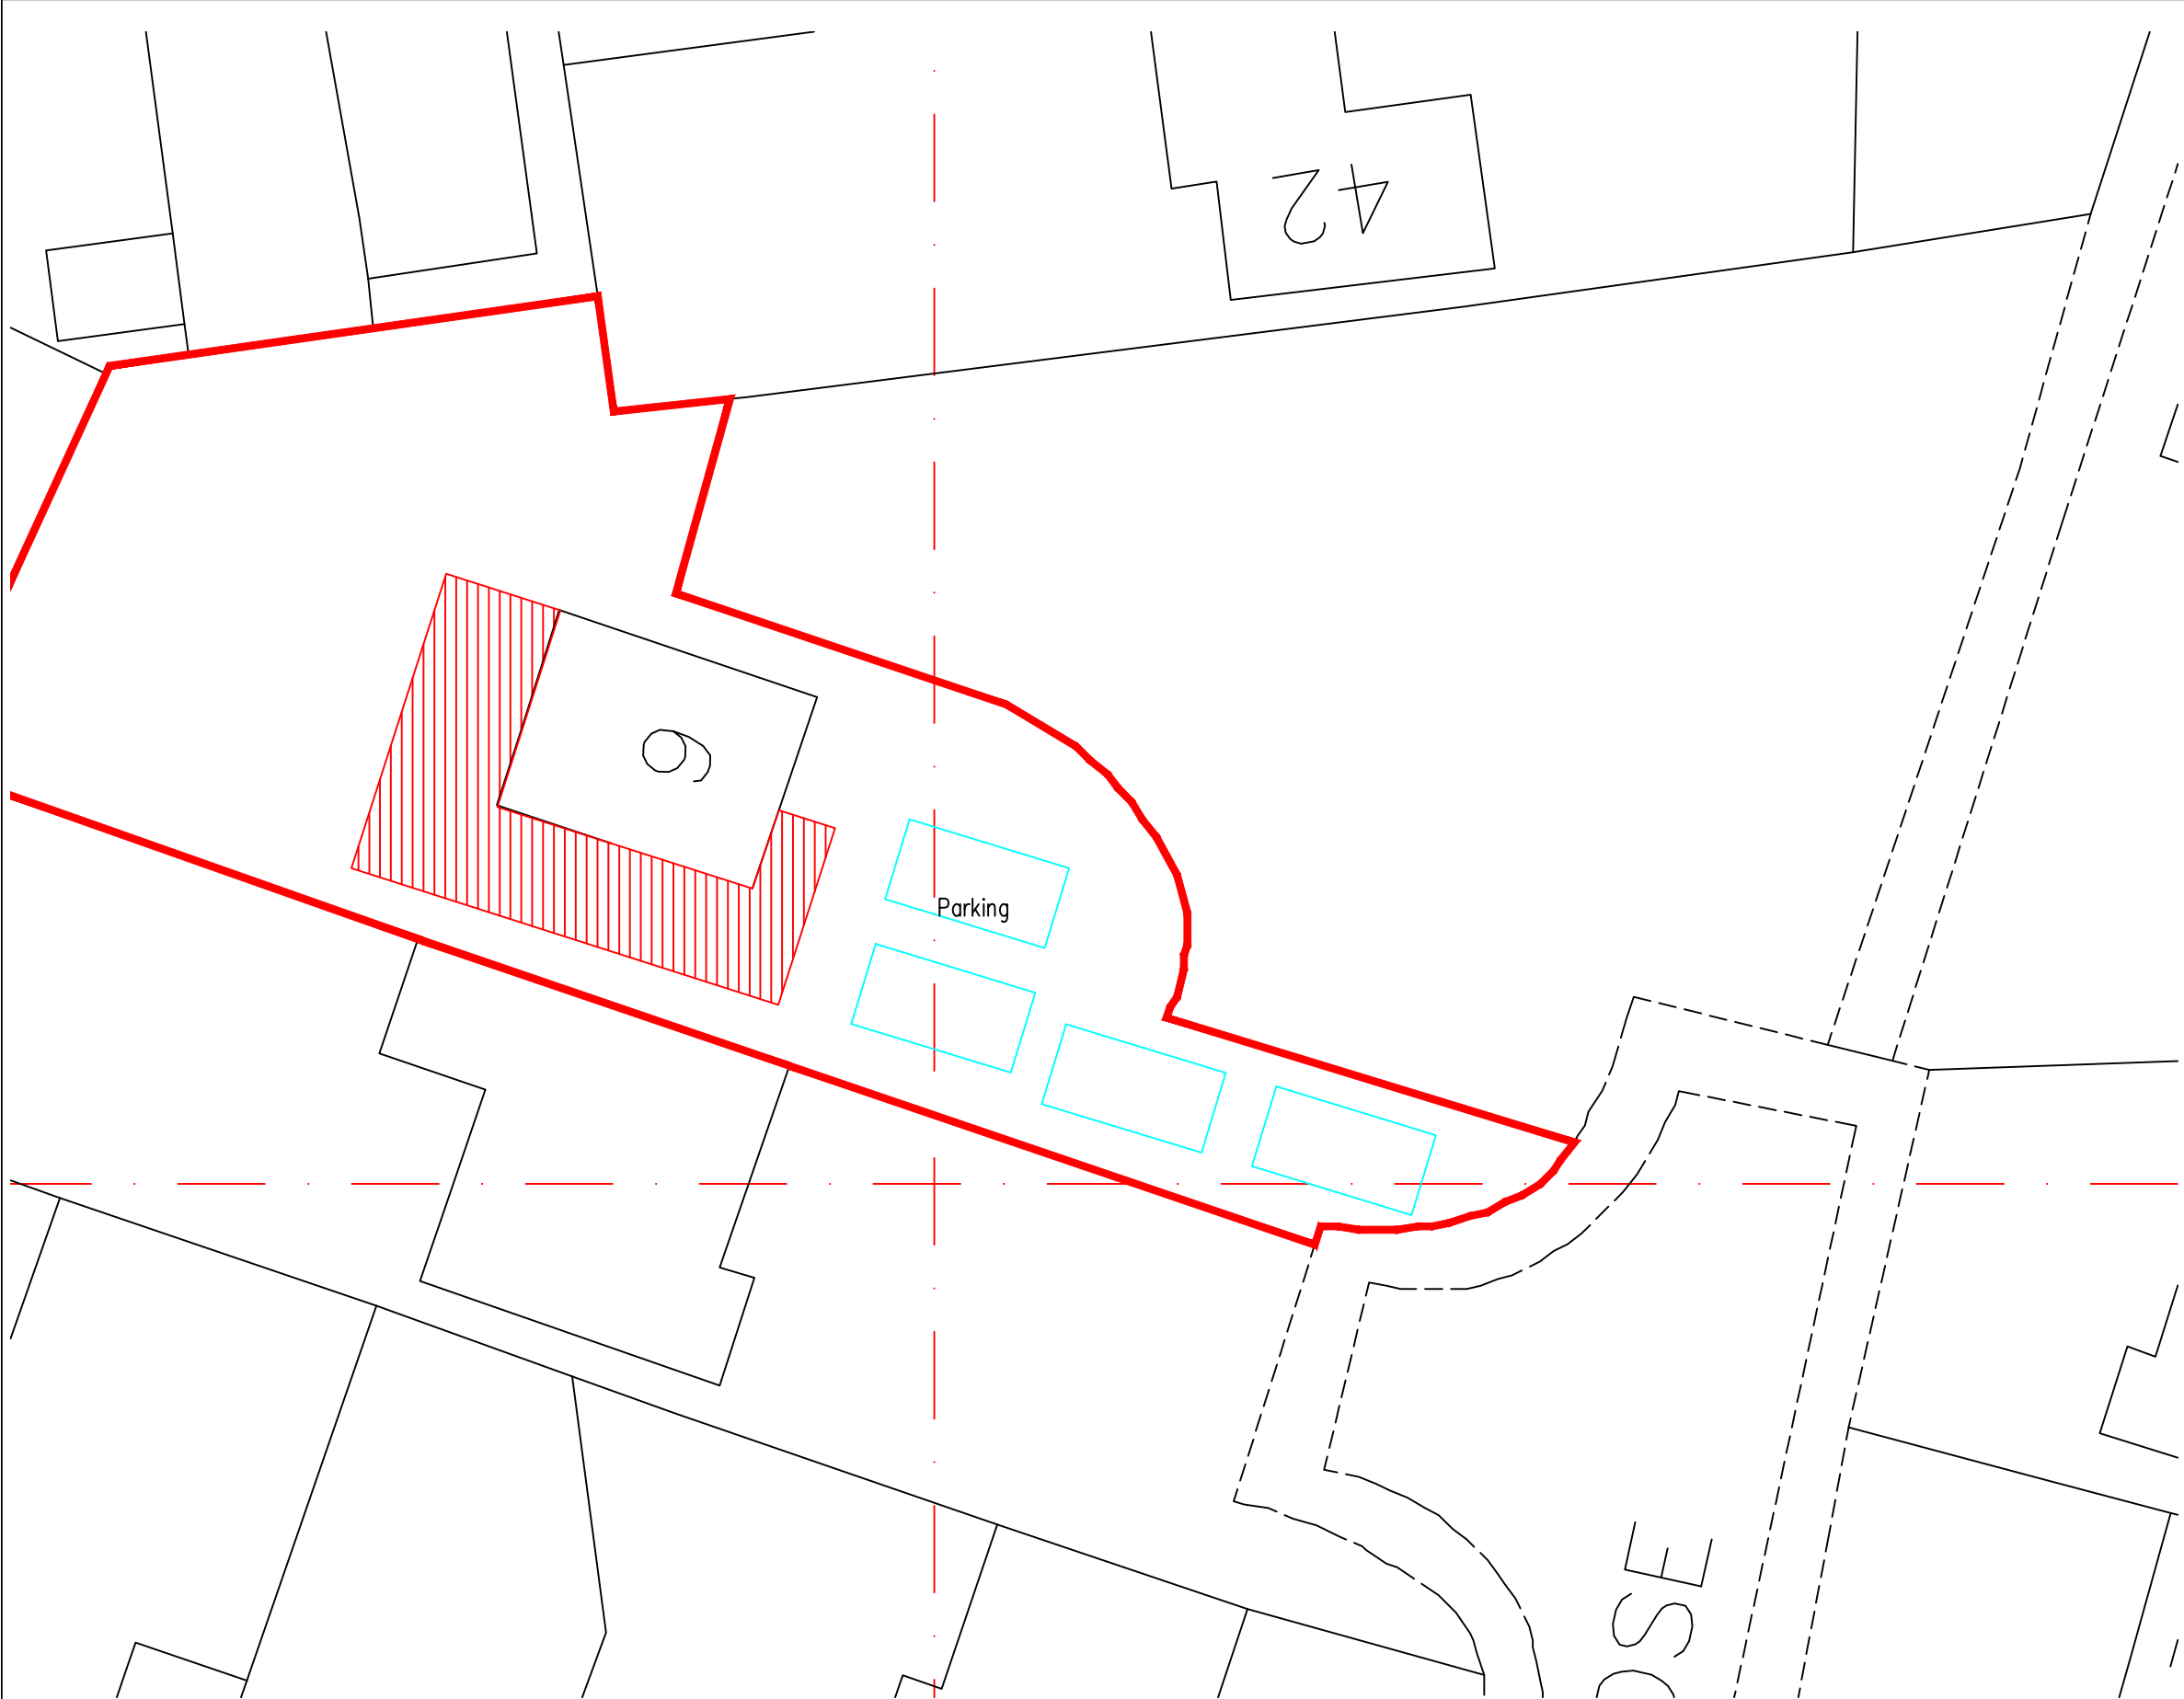

BLOCK PLAN
scale 1:500