



SITE LOCATION

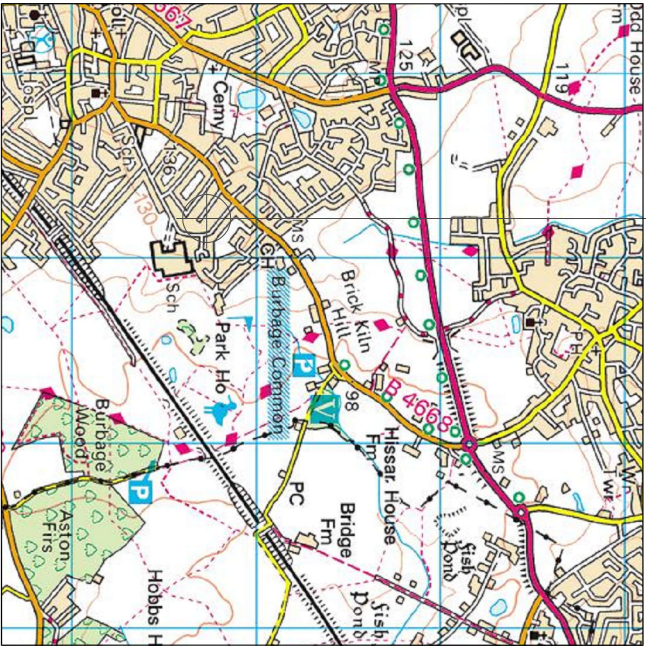


Reproduced by permission of Ordnance Survey on behalf of the
Controller of Her Majesty's Stationery Office
All rights reserved. © Crown Copyright licence no. 100022432

SITE AREA PLAN

SCALE 1:50,000

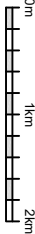

SITE LOCATION

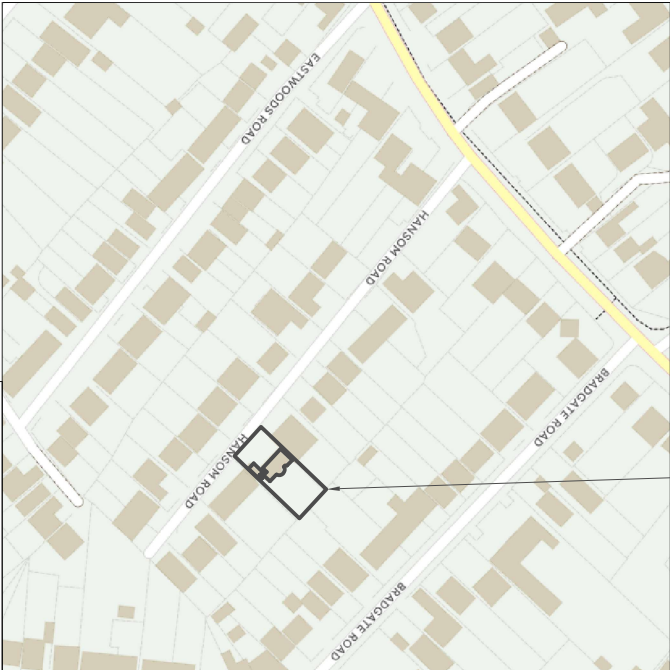


NGR E: 443744, N: 294785

Reproduced by permission of Ordnance Survey on behalf of
the Controller of Her Majesty's Stationery Office
All rights reserved. © Crown Copyright licence no. 100022432

SITE LOCATION PLAN

SCALE 1:2500

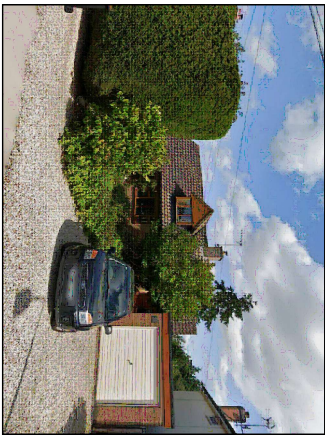

SITE PHOTOGRAPH

SITE PROVIDER'S
PROPERTY BOUNDARY:



Address:

17 Hansom Rd
Hinckley
LEICESTERSHIRE
LE10 1LL

Title:

001 SITE LOCATION PLANS

Project:

GENERAL ARRANGEMENT

Purpose of issue:

Master Drawing No:

Issue:

A