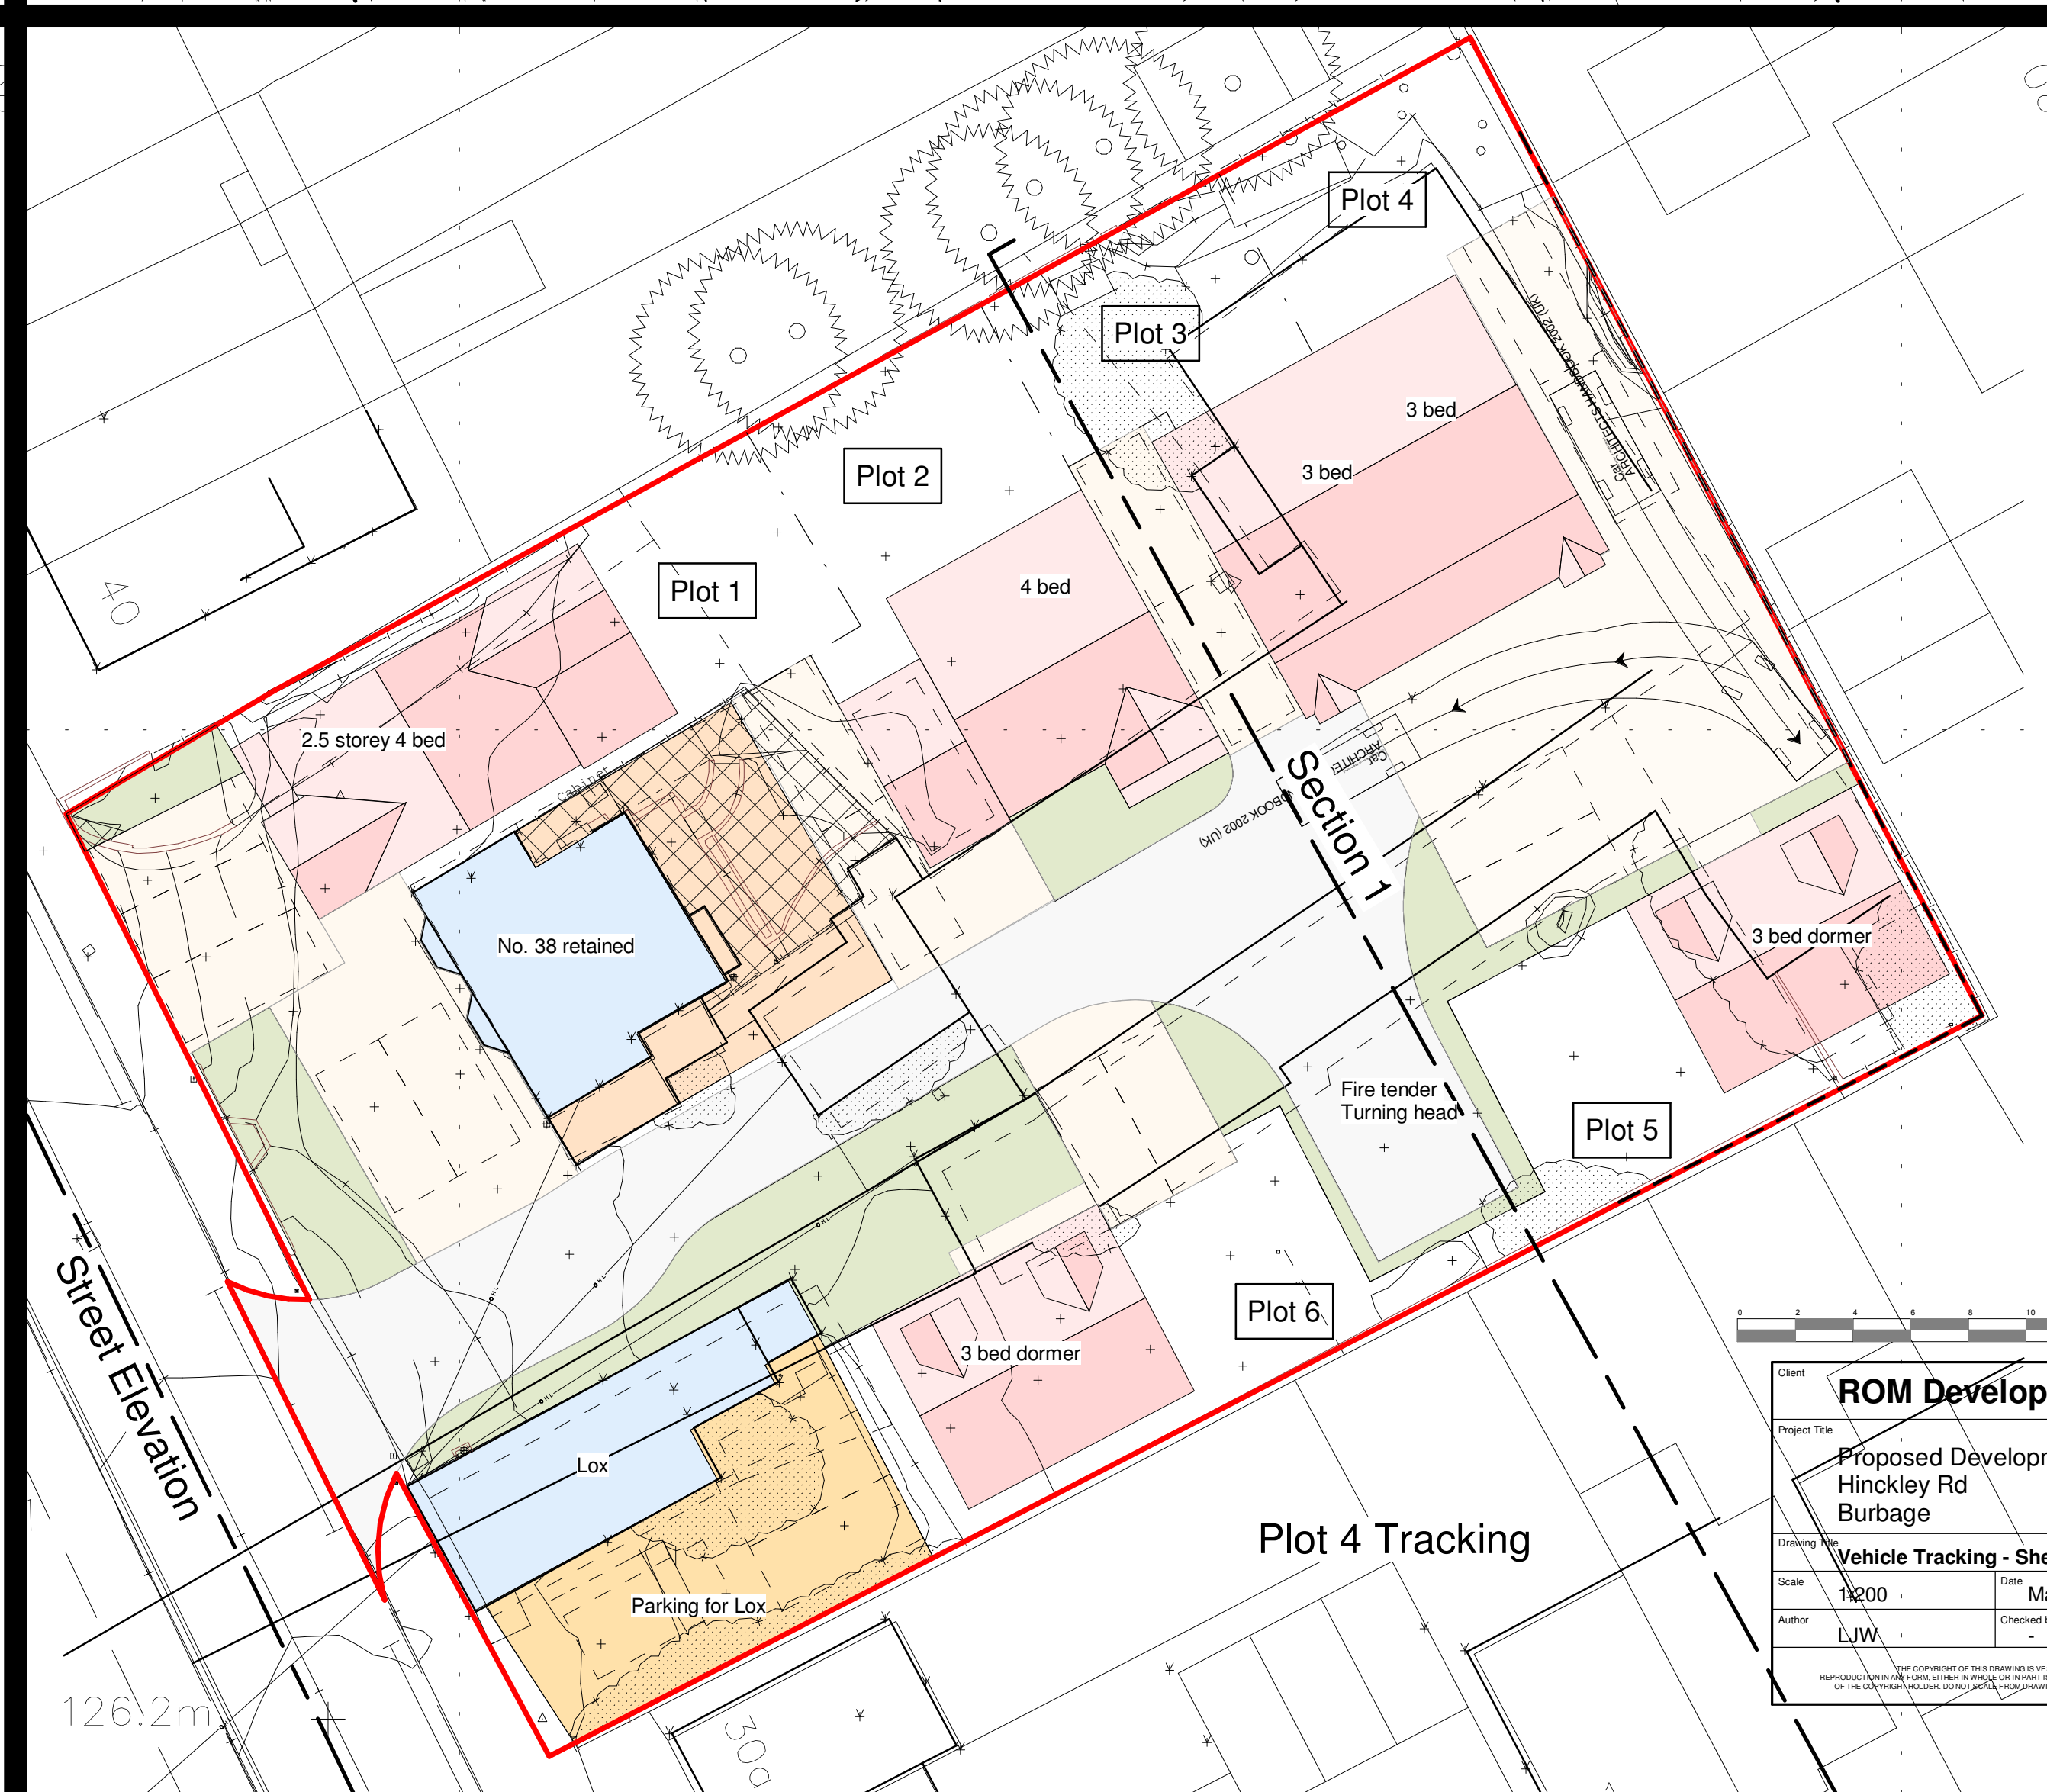
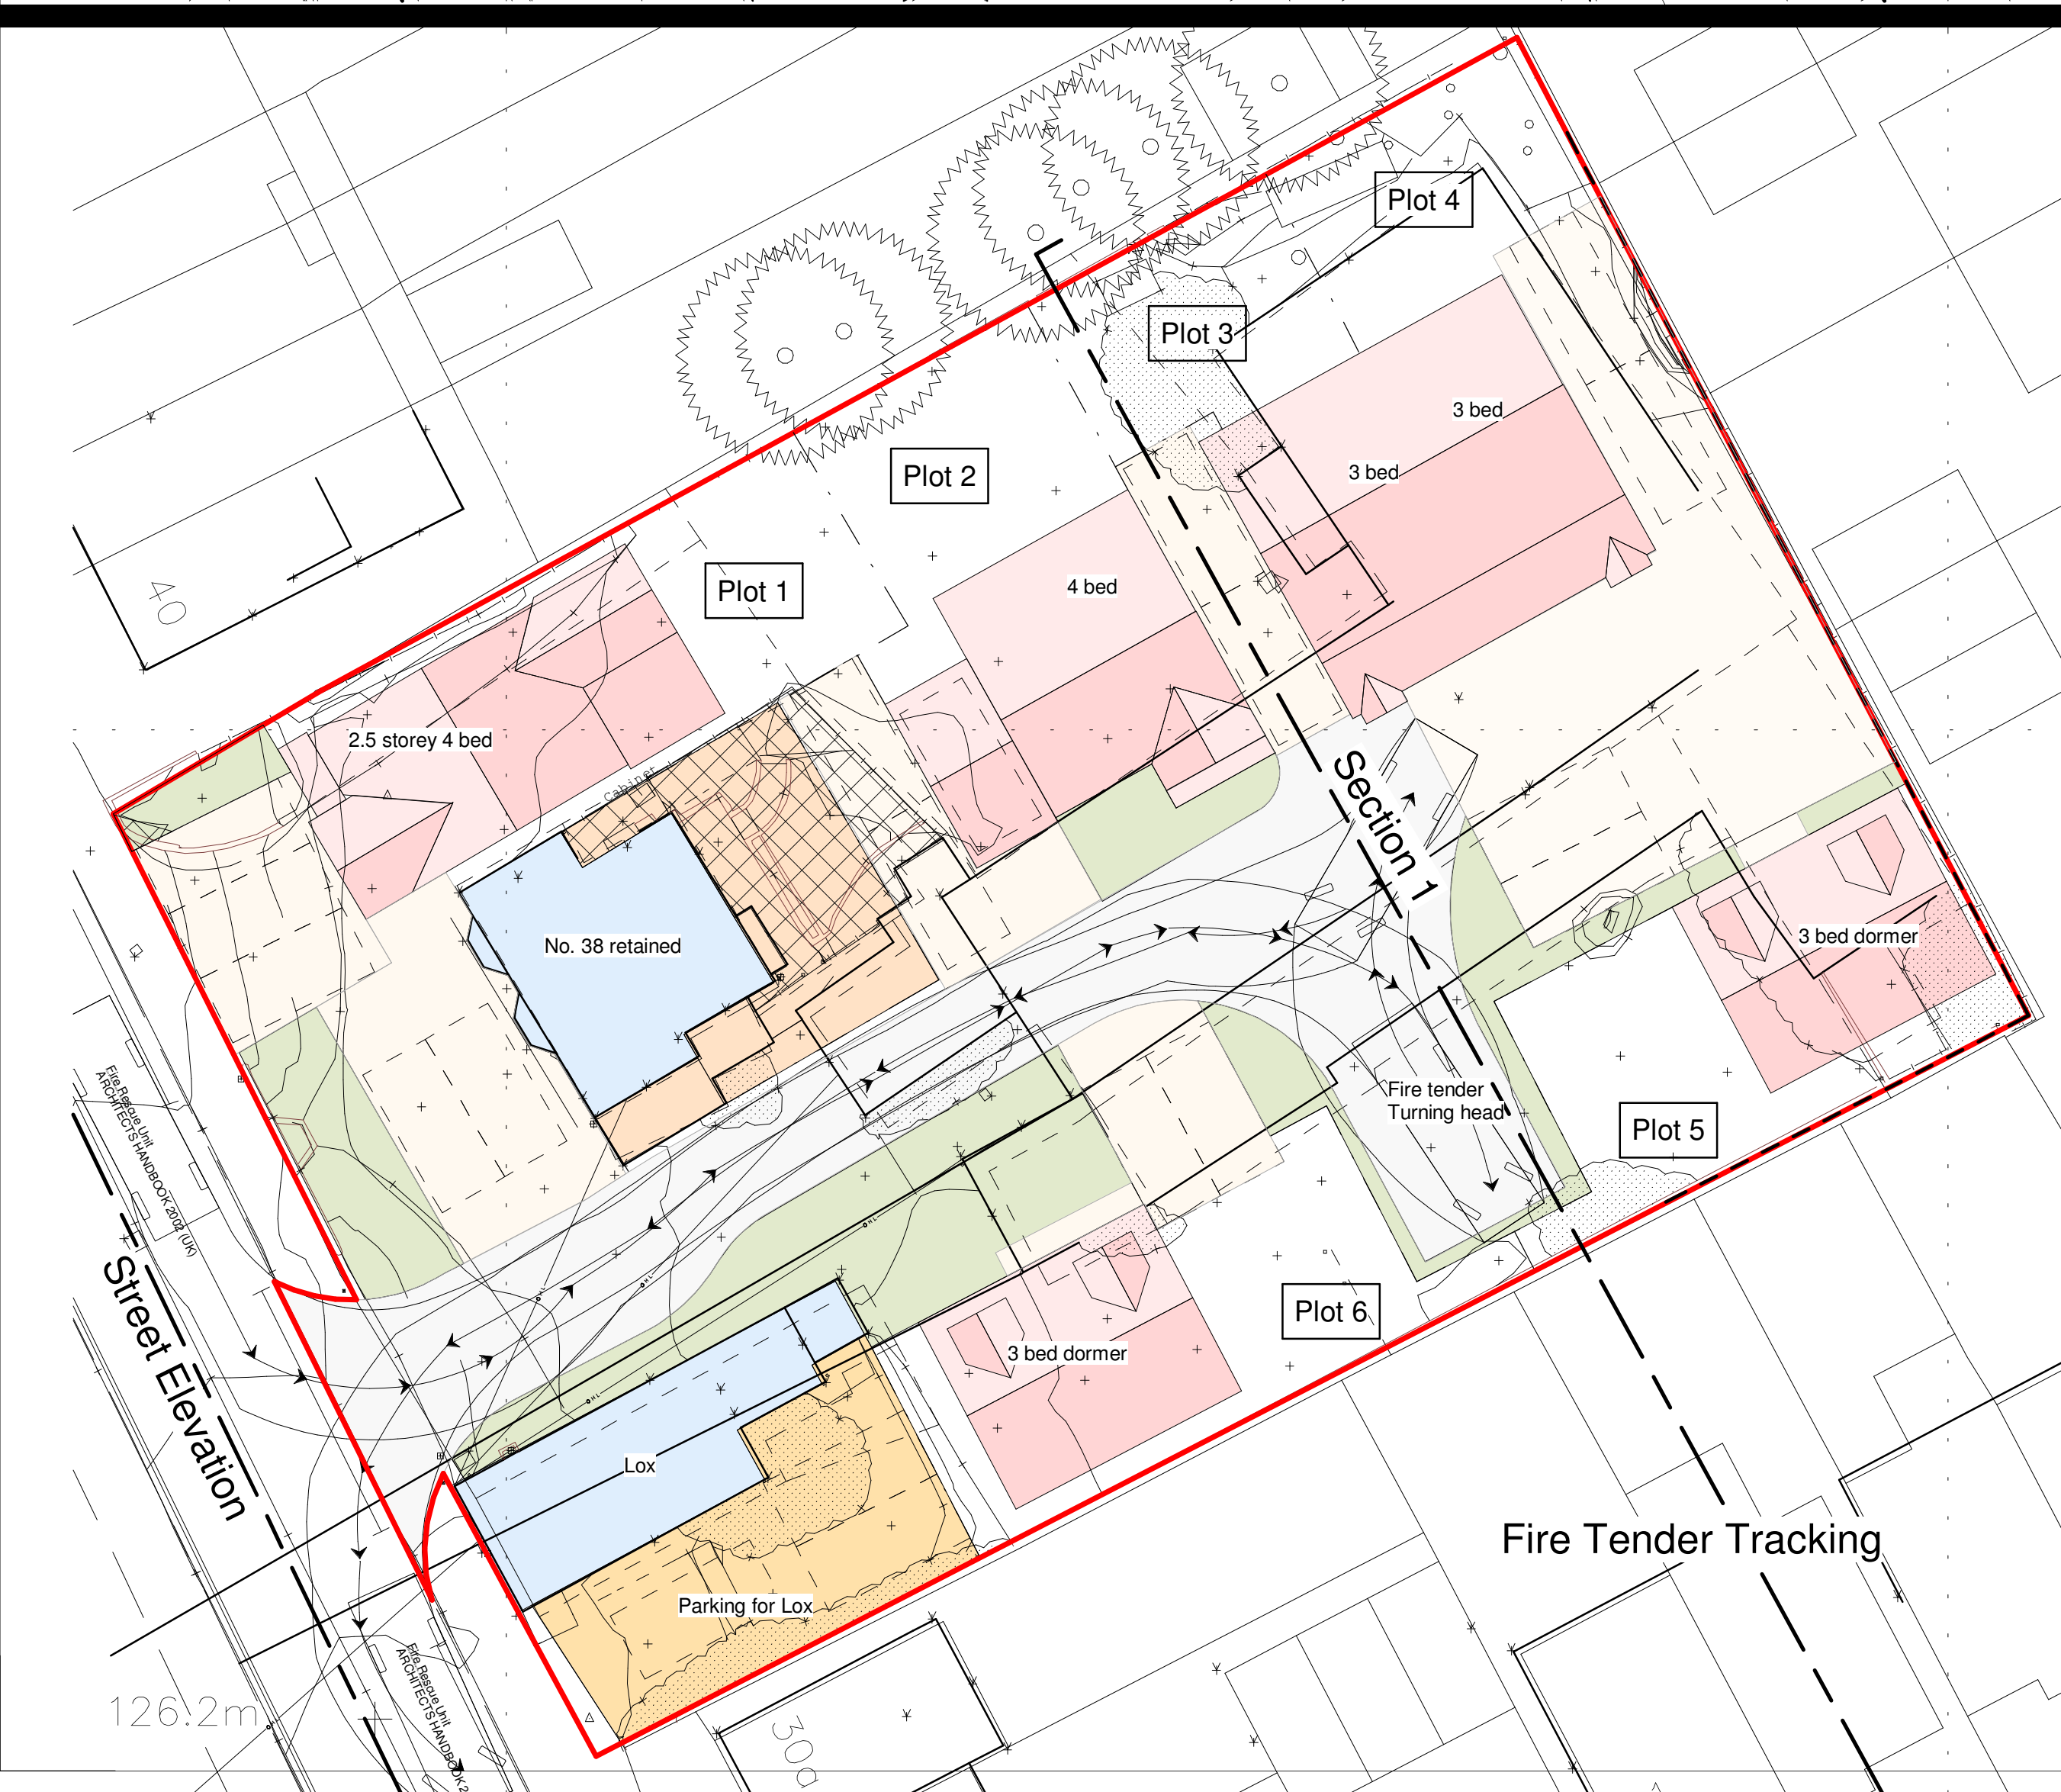
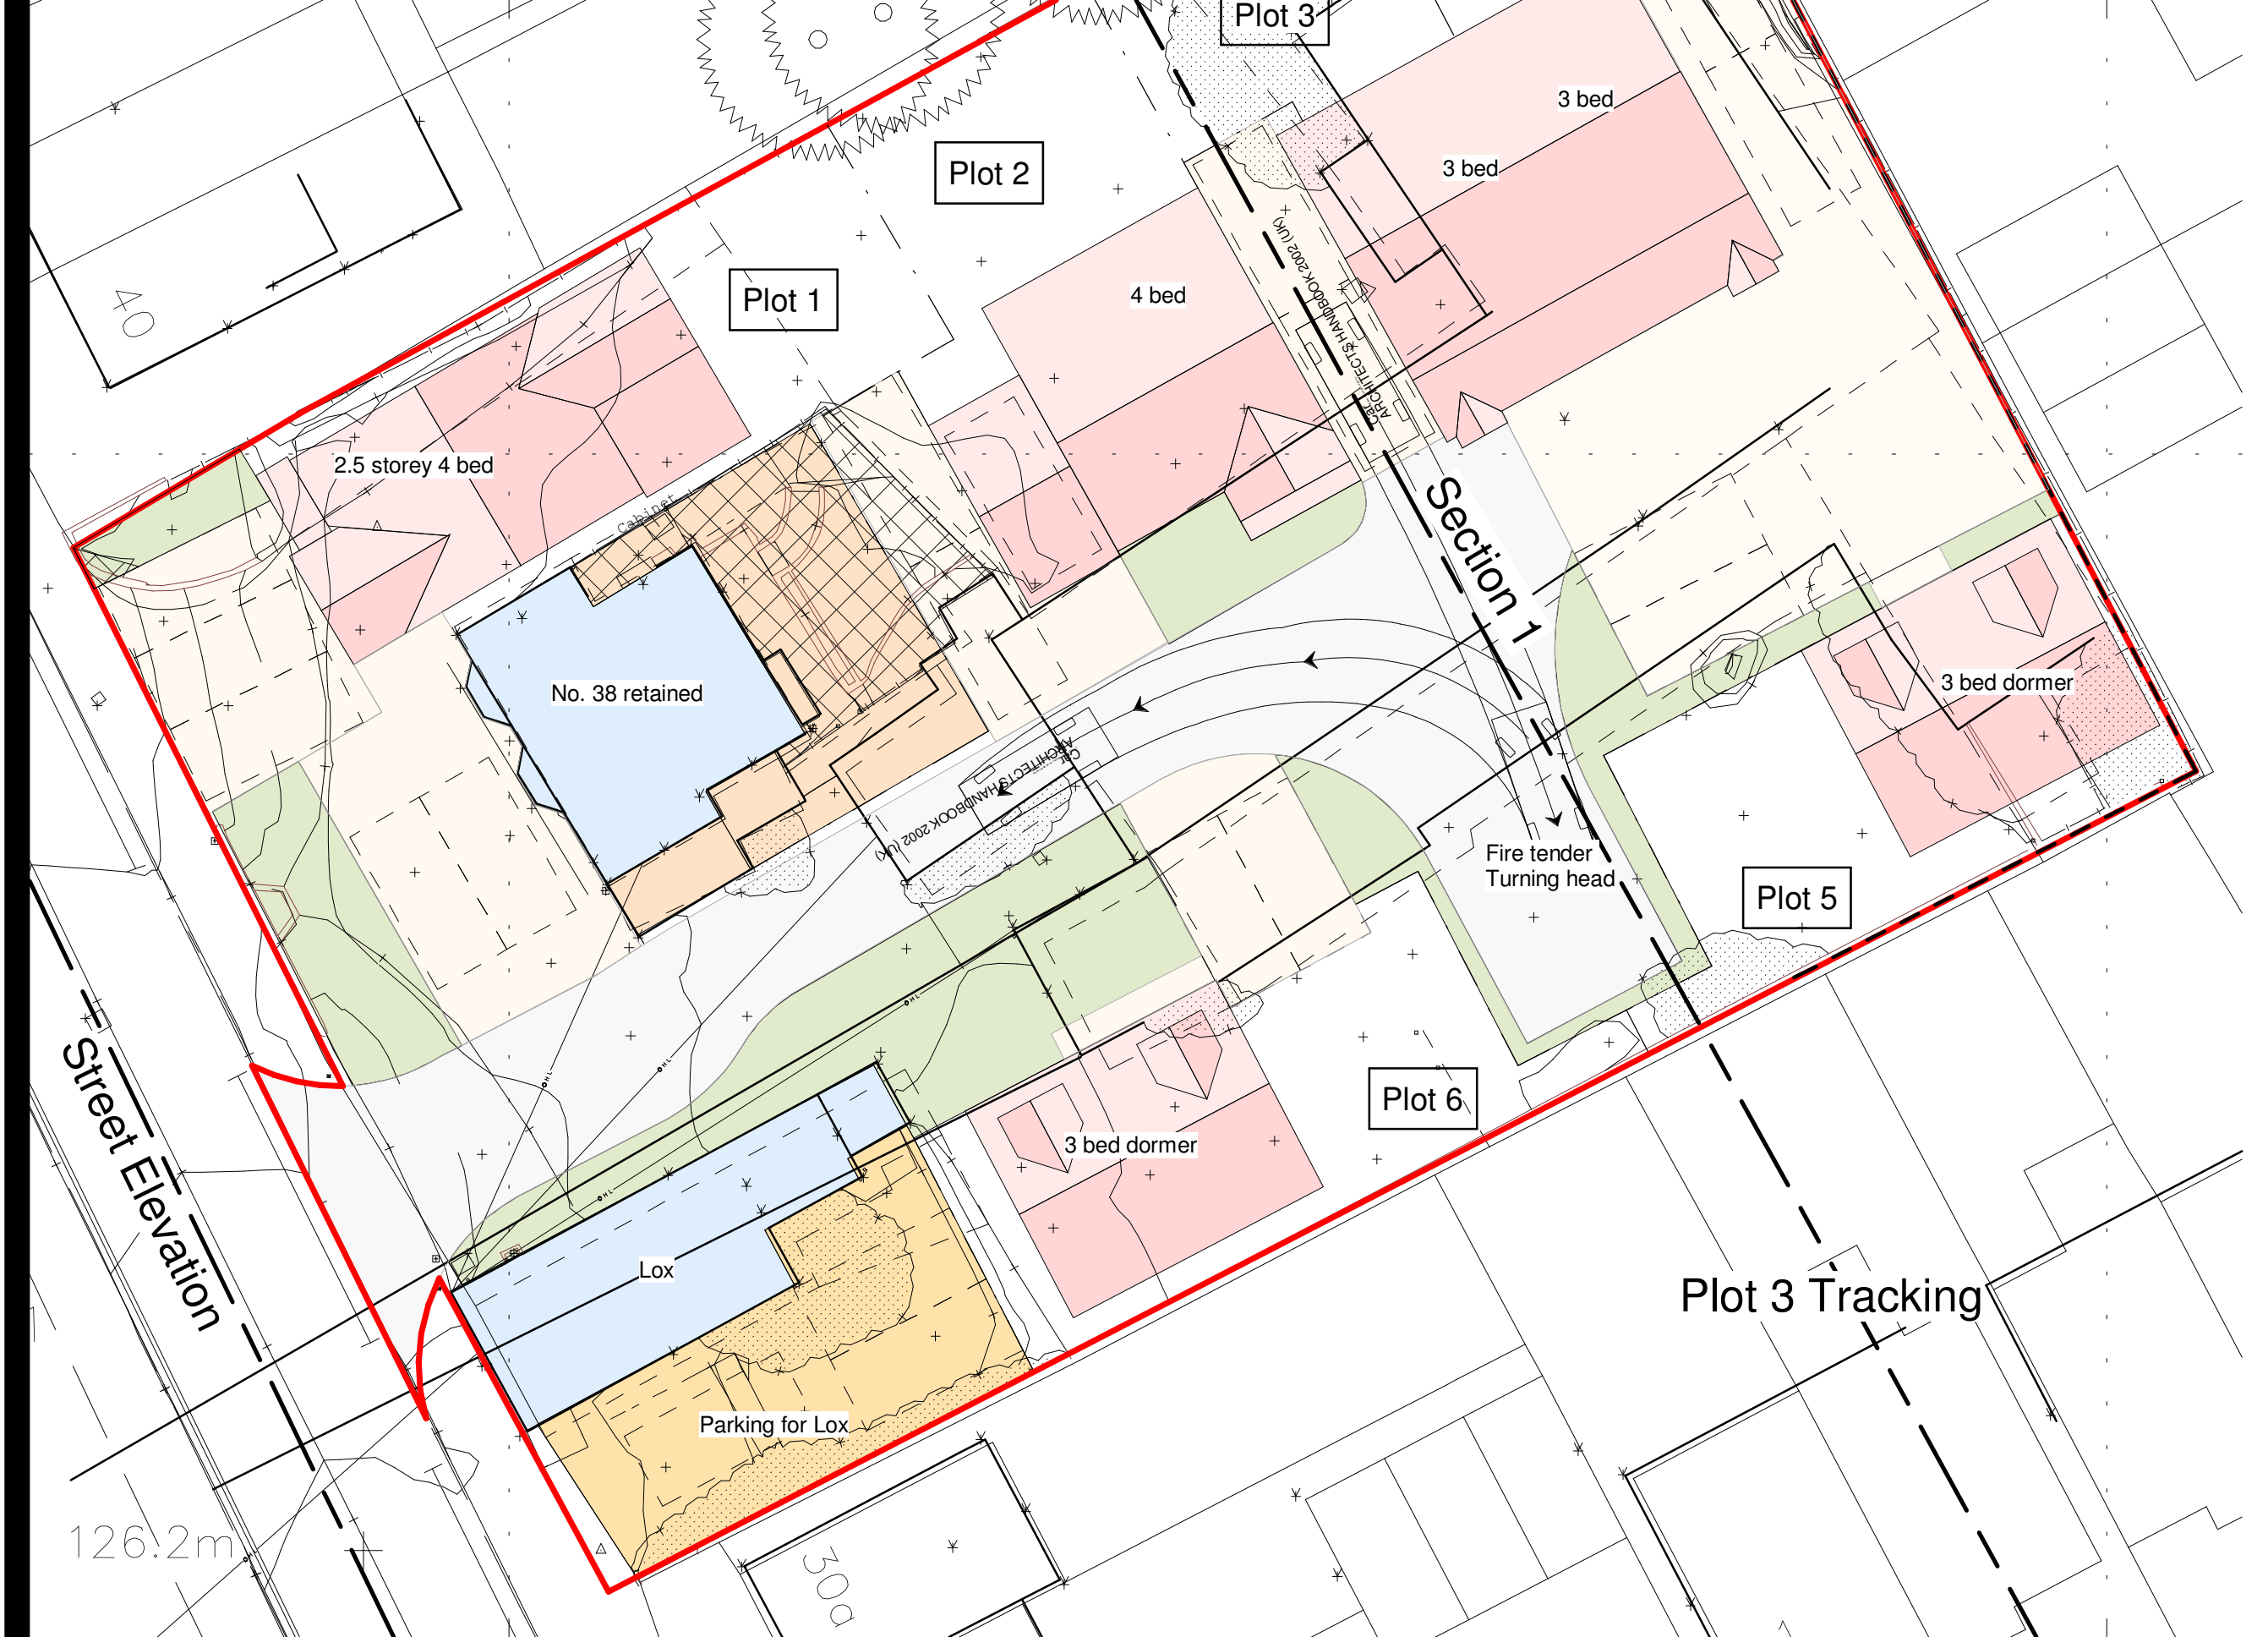
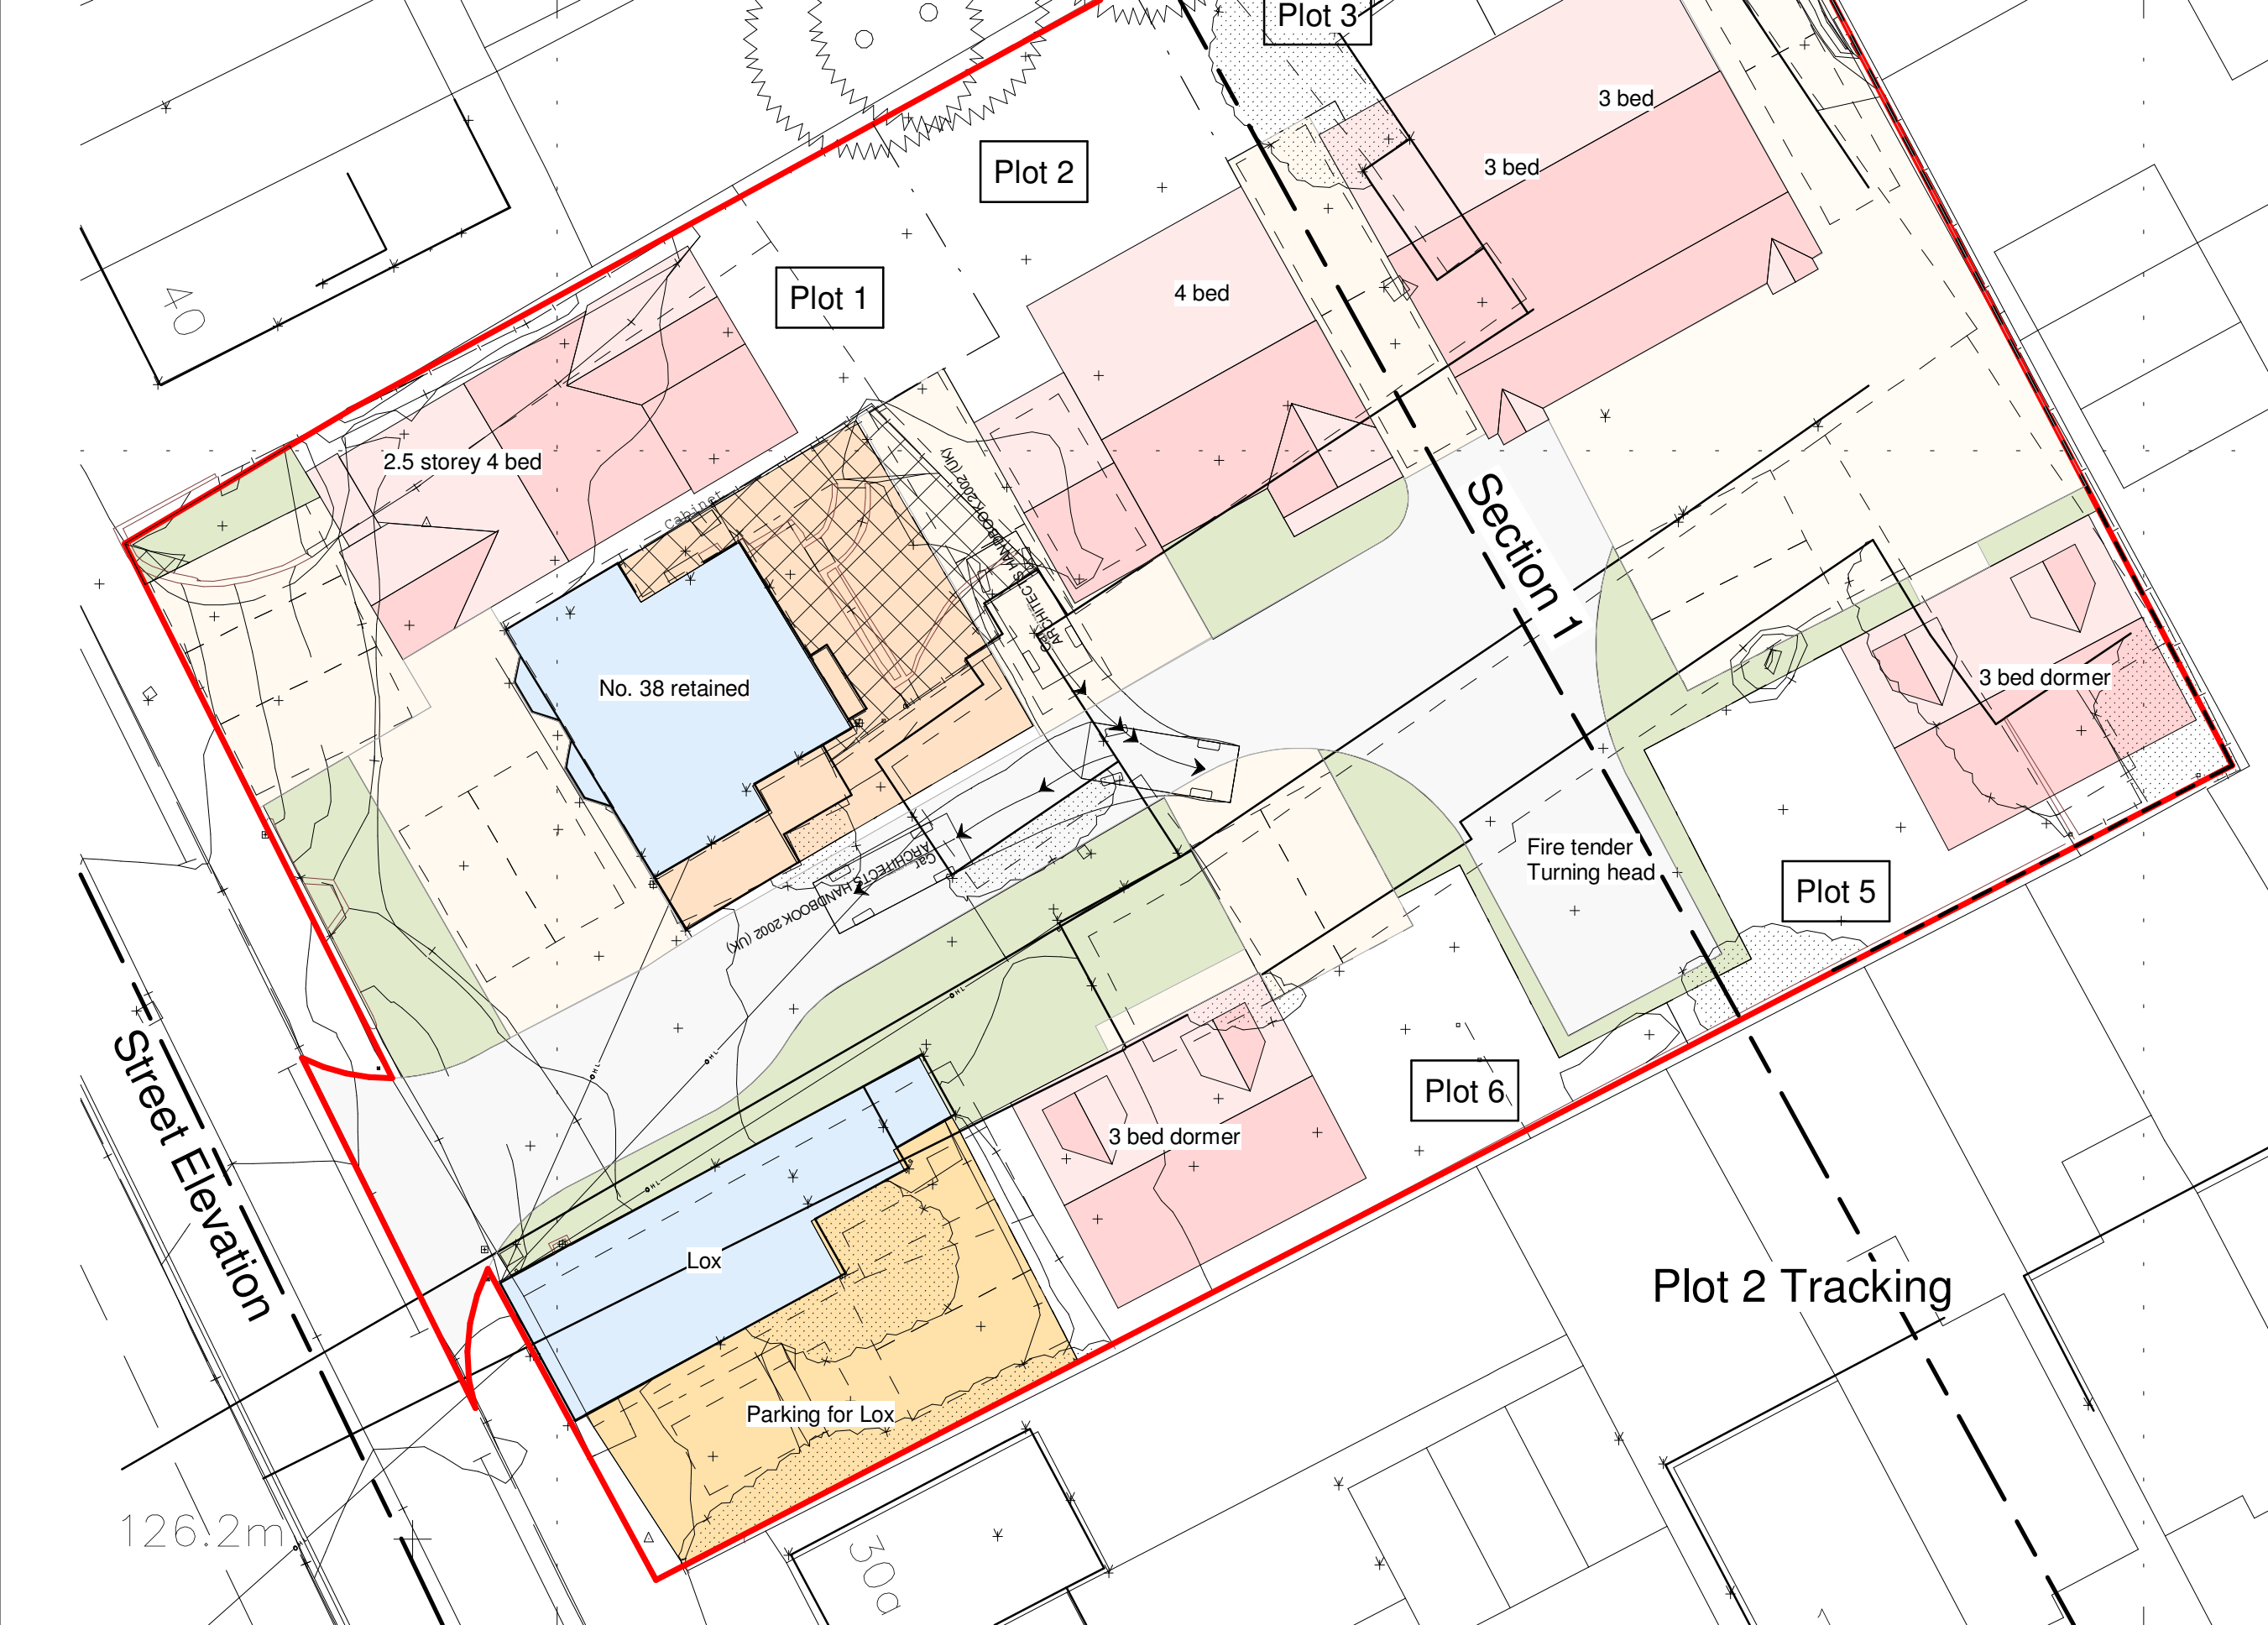
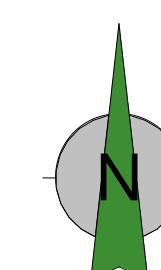


[illegible]

			
Client ROM Developments		HAYWARD architects	
Project Title Proposed Development Hinckley Rd Burbage		19 Station Road Hinckley Leicestershire LE10 1JW Tel: 01455 635 666 www.haywardarchitects.co.uk	
Drawing Title Vehicle Tracking - Sheet 1		Scale 1:200	
Date Mar 26		Sheet A1	
Author LJJW		Job No. 25/99	
Checked by [Signature]		Drawing No. 13	
THE COPYRIGHT OF THIS DRAWING IS RESERVED BY HAYWARD ARCHITECTS LTD. REPRODUCTION IN ANY FORM WITHOUT PERMISSION OF HAYWARD ARCHITECTS LTD. IS PROHIBITED WITHOUT THE PRIOR WRITTEN PERMISSION OF THE COPYRIGHT OWNER. THIS DRAWING IS TO BE USED FOR THE PROJECT AND SITE SPECIFICALLY IDENTIFIED AND IS NOT TO BE USED FOR ANY OTHER PROJECT WITHOUT THE PRIOR WRITTEN PERMISSION OF HAYWARD ARCHITECTS LTD.		Status PLANNING	