
Rev.	Date	Description	By	Ckd

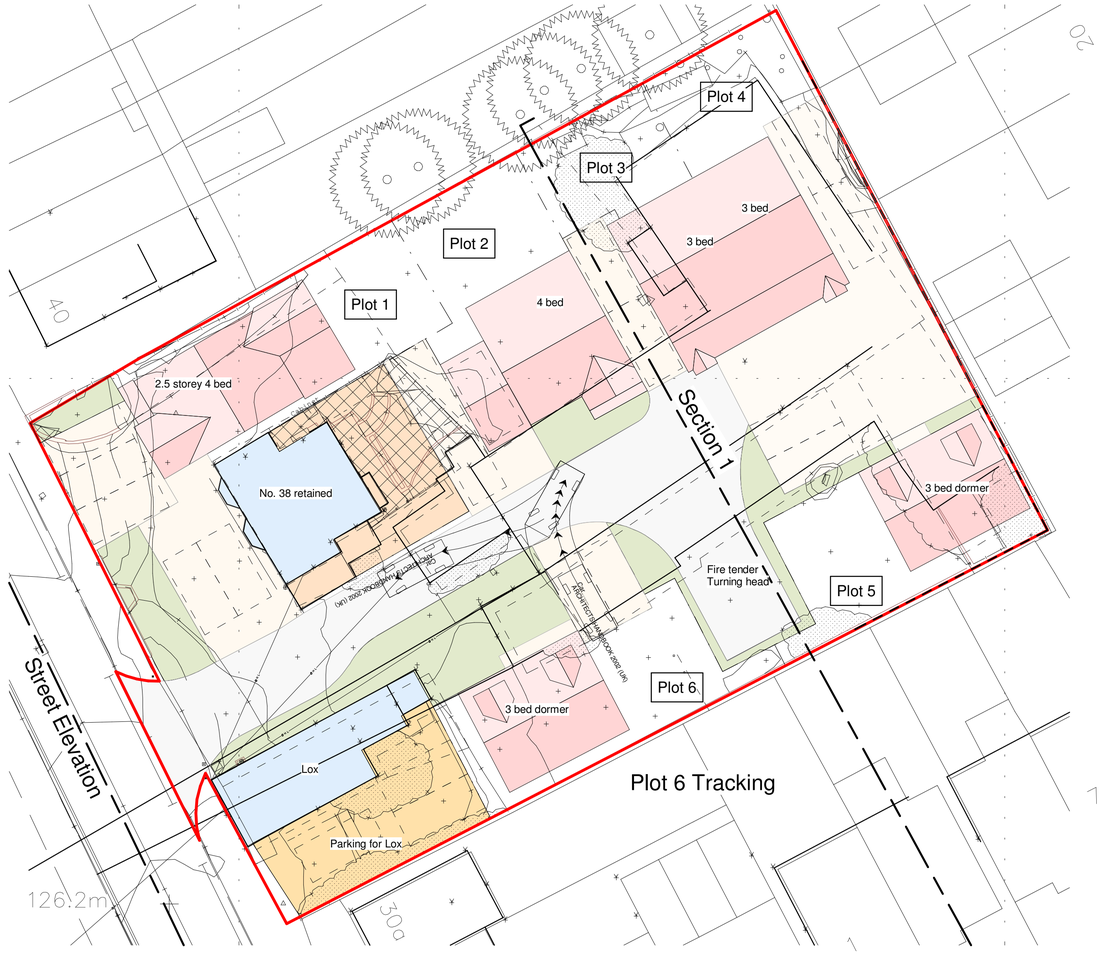



0 2 4 6 8 10 20m

Client: **ROM Developments**			
Project Title: Proposed Development Hinckley Rd Burbage			
Drawing Title: **Vehicle Tracking - Sheet 2**			
Scale: 1:200	Date: Mar 26	Sheet: A1	
Author: LJW	Checked by: -		

THE COPYRIGHT OF THIS DRAWING IS VESTED IN HAYWARD ARCHITECTS LTD.
REPRODUCTION IN ANY FORM, EITHER IN WHOLE OR IN PART IS FORBIDDEN WITHOUT THE PRIOR WRITTEN PERMISSION OF THE COPYRIGHT HOLDER. DO NOT SCALE FROM DRAWING AND ONLY FIGURED DIMENSIONS ARE TO BE USED

HAYWARD architects
19 Station Road
Hinckley
Leicestershire
LE10 1AW
Tel: 01455 635 665
www.haywardarchitects.co.uk

Job No. 25/99	Drawing No. 14
Status: PLANNING	