
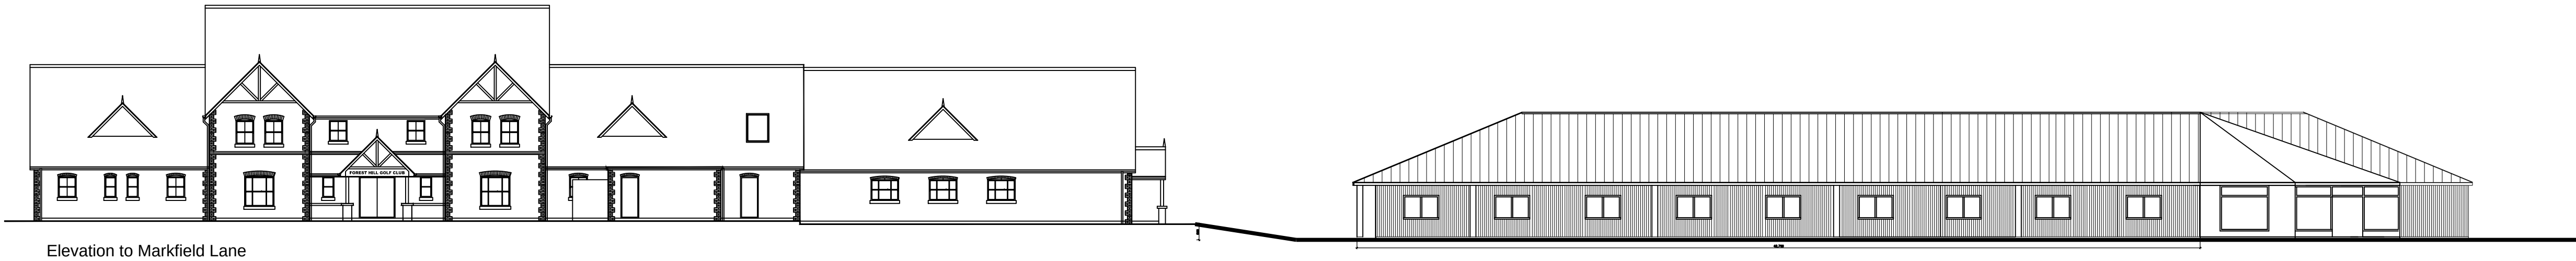
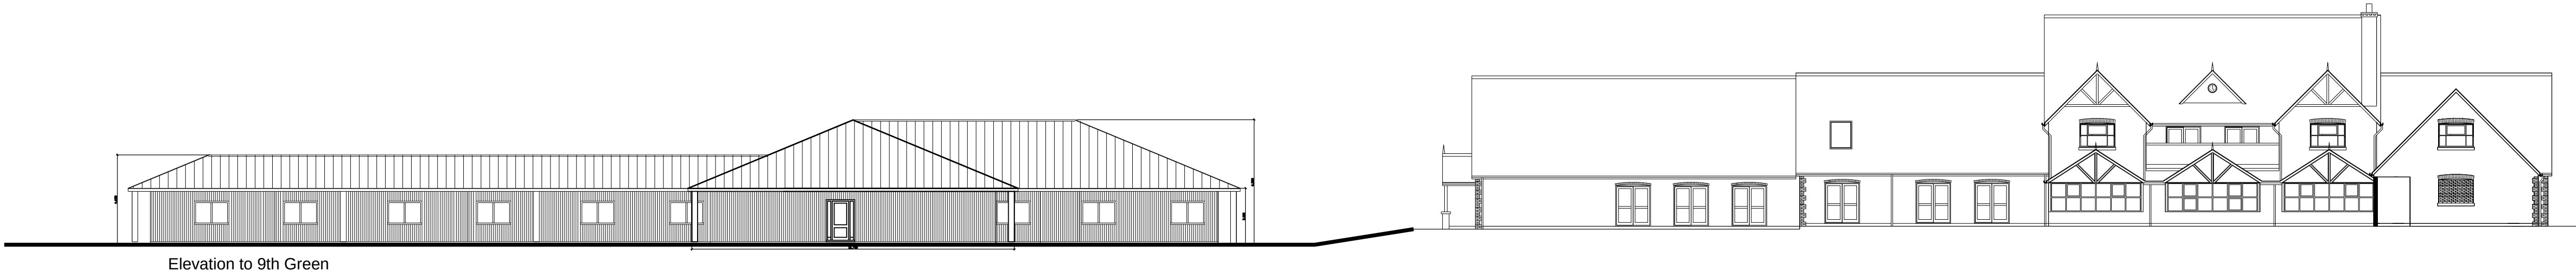
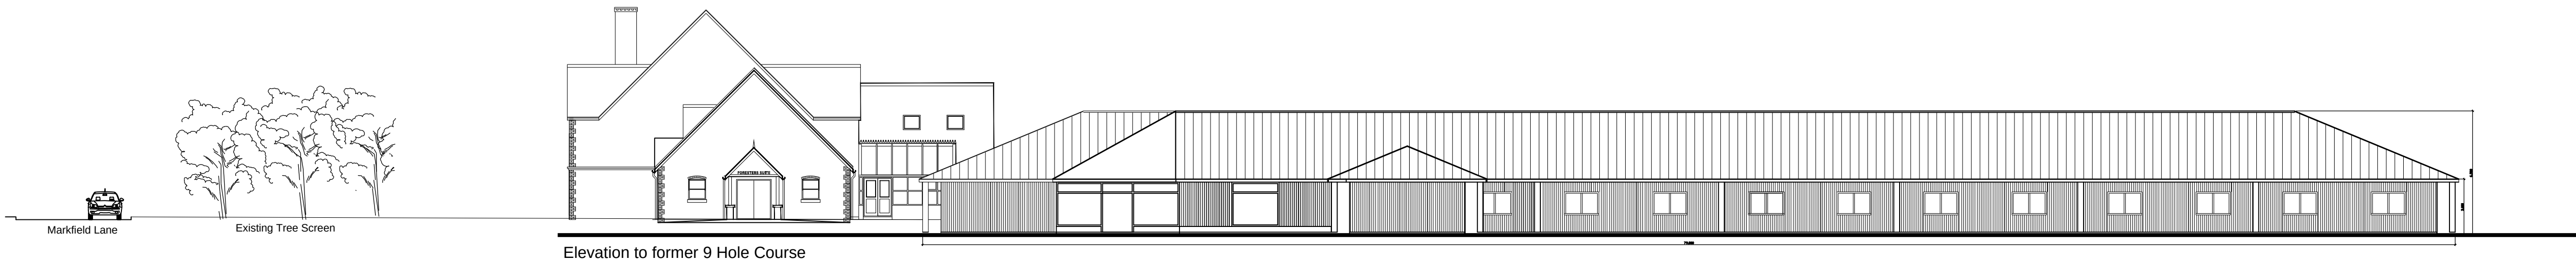


rev	description	date
A	Cladding and vertical dimensions added	24/04/2026
B	Horizontal dimensions added	27/04/2026

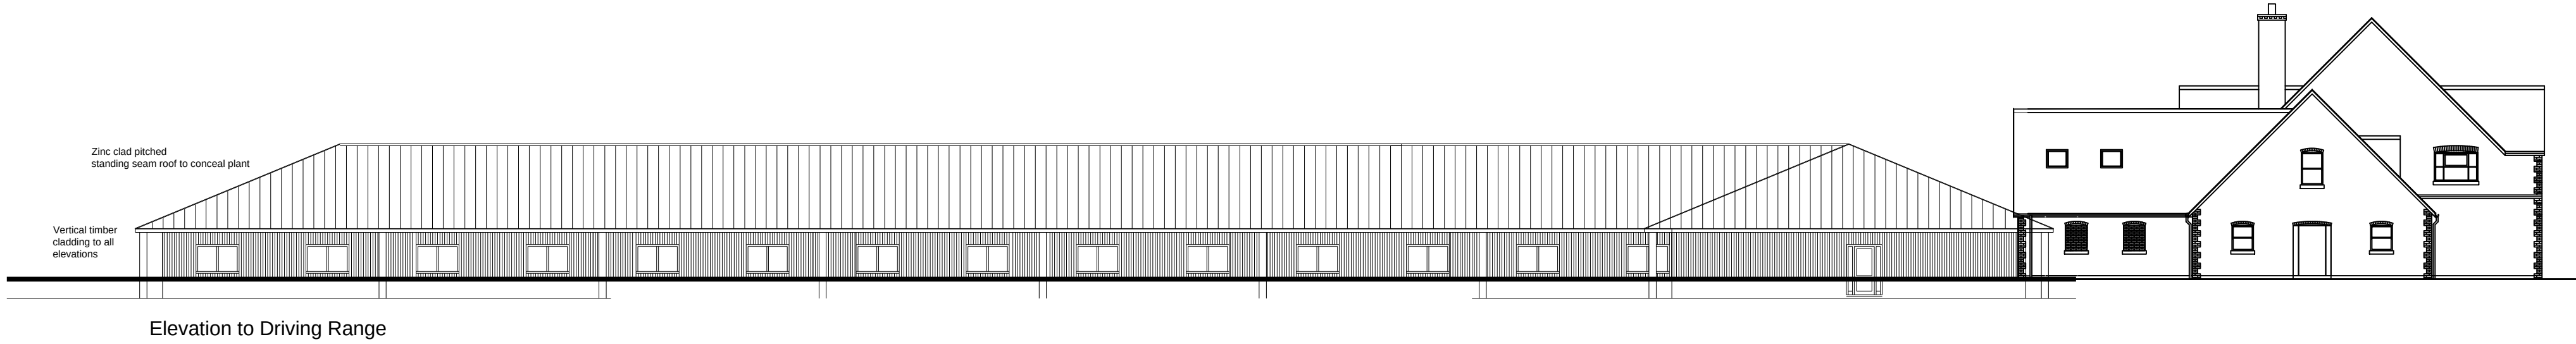

New Hotel
Markfield Lane
Botcheston
Leicester LE9 9
for Forest Hill Golf Club Ltd

Elevations

dra. no.	rev.
F116(SK)01	B
scale	date
1:200 @ A1	April '26 ©
ref	mac/tmc

MAC

design consultants

5 Geddington Close
Wigston
leicester LE18 3QU
mob: 07739663249
collins.knighton@btinternet.com