


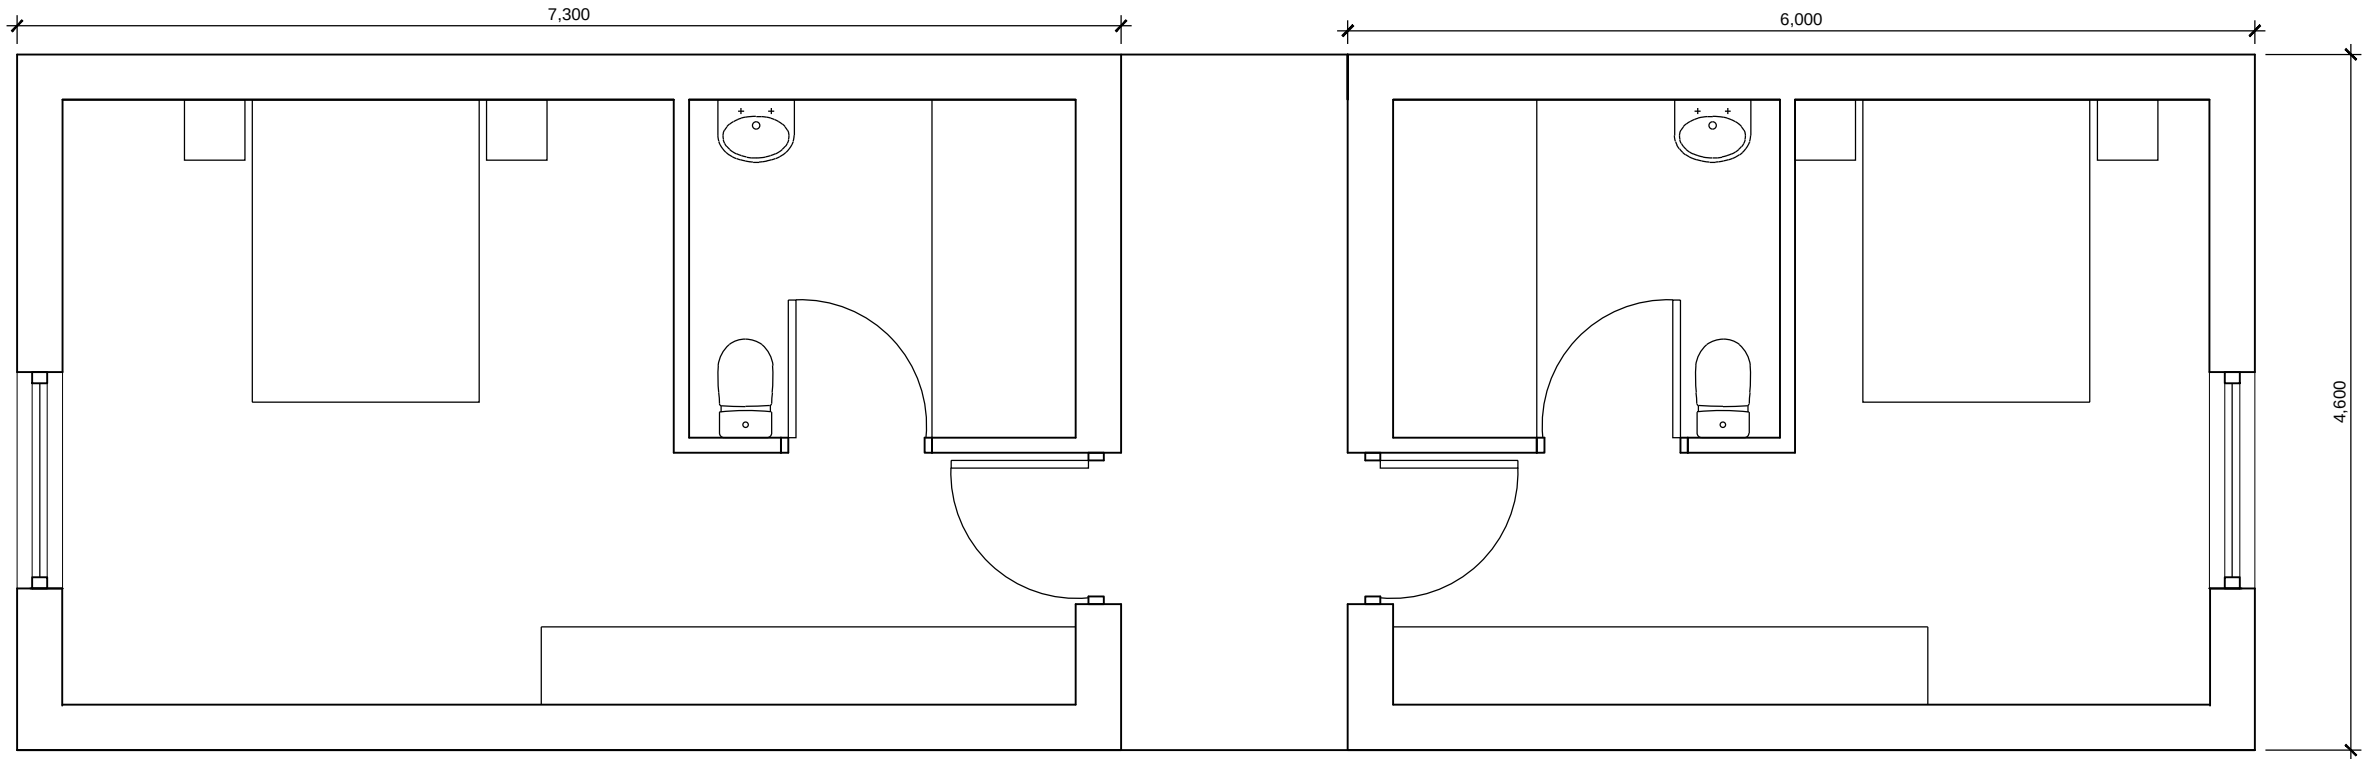

49 Bed Hotel
Forest Hills Golf Club Ltd
Markfield Lane Botchestone
Leicester LE9 9FH

Typical Bedroom Layout

drg. no.	rev.
F116(SK)08	.

scale	date	@	ref
1/50 @ A3	April '2026		mac

MAC
design consultants

5 Geddington Close
Wigston
leicester LE18 3QU
mob: 07739663249
collins.knighton@btinternet.com