

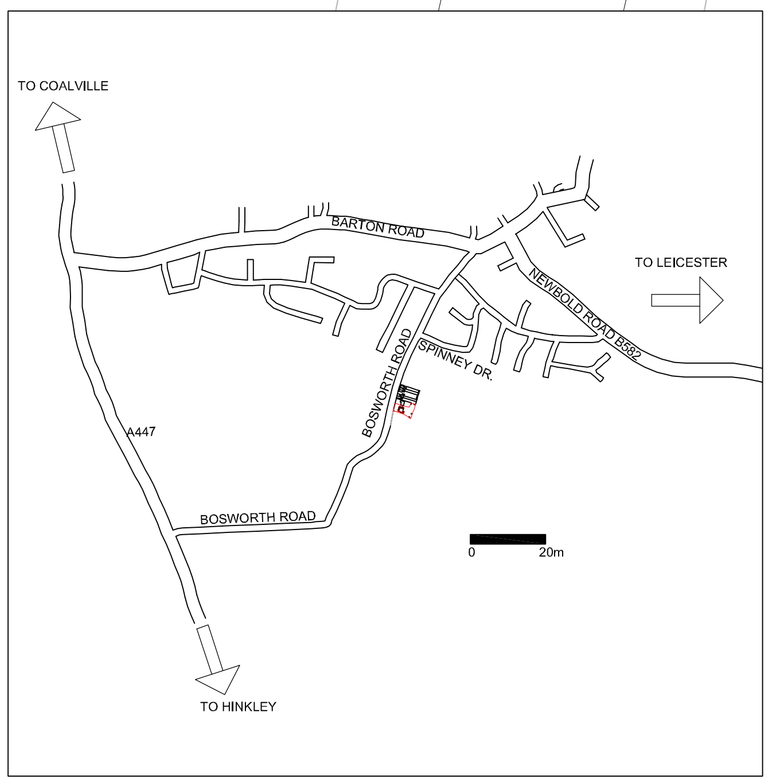

LOCATION PLAN



BLOCK PLAN
SCALE 1:500

TREE LEGEND

- T1 Trees that have been removed
- T2 Careful tree surgery to reduce canopy due to their proximity with the power cables
- T3 Careful tree surgery to reduce canopy due to the proximity with the wind turbine

NOTE: DRAWING FOR PLANNING PURPOSES ONLY. THE INFORMATION HAS BEEN BASED ON TOPOGRAPHICAL SURVEY DWG NO. 11789. IT IS NOT INTENDED AN OWNERSHIP DRAWING

N

Rev		Date/Checked
B:	Wind turbine removed from application	07.07.08 HDP
A:	Trees affected by development identified, in accordance with planning requirements.	15.05.08 HDP

pHp architects

The Old Rectory Rectory Lane Milton Malsor
NORTHAMPTON NN7 3AQ
t: +44 (0)1604 858916 f: +44 (0)1604 859123
www.peter-haddon.com

BOSWORTH ROAD HOUSE EXTENSION
GOODLAND INTERNATIONAL LTD
91 BOSWORTH RD, BARLSTONE, WARKS

PROPOSED SITE PLAN

Issue Purpose:	PLANNING		
Drawn by:	HDP	Checked by:	RM
Scale @ A1:	1:100	Date:	FEB 08
CAD ref: BRW 01	Dwg no.: 3751/001	Rev:	B

Copyright reserved. Do not scale. Dimensions to be checked on site. Discrepancies to be reported before proceeding