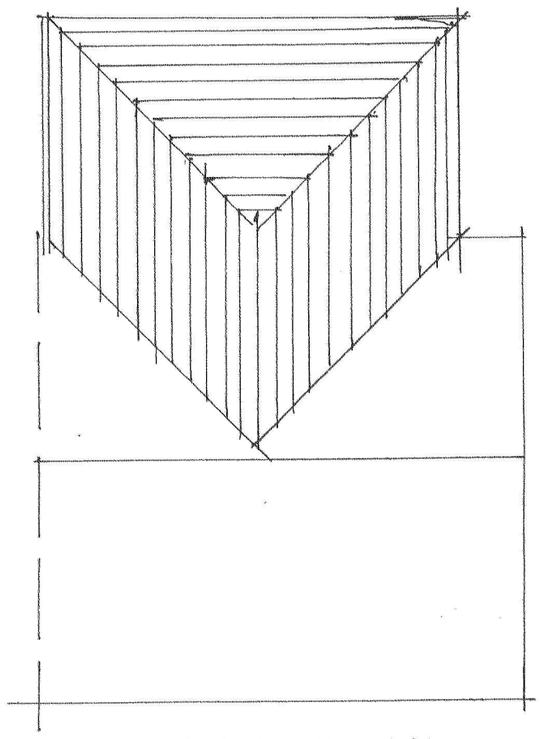

ROOF PLAN

SCALE 1—100

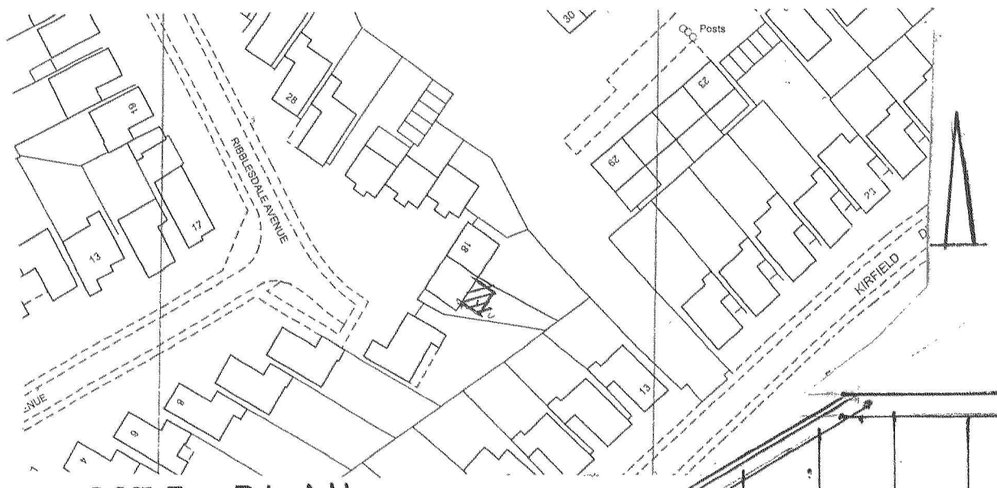


SITE PLAN

SCALE 1—1250

MATERIALS
All material will be selected to match the existing
Windows will be UPVC double glazed units and
the gutters will discharge into the existing including RWP's

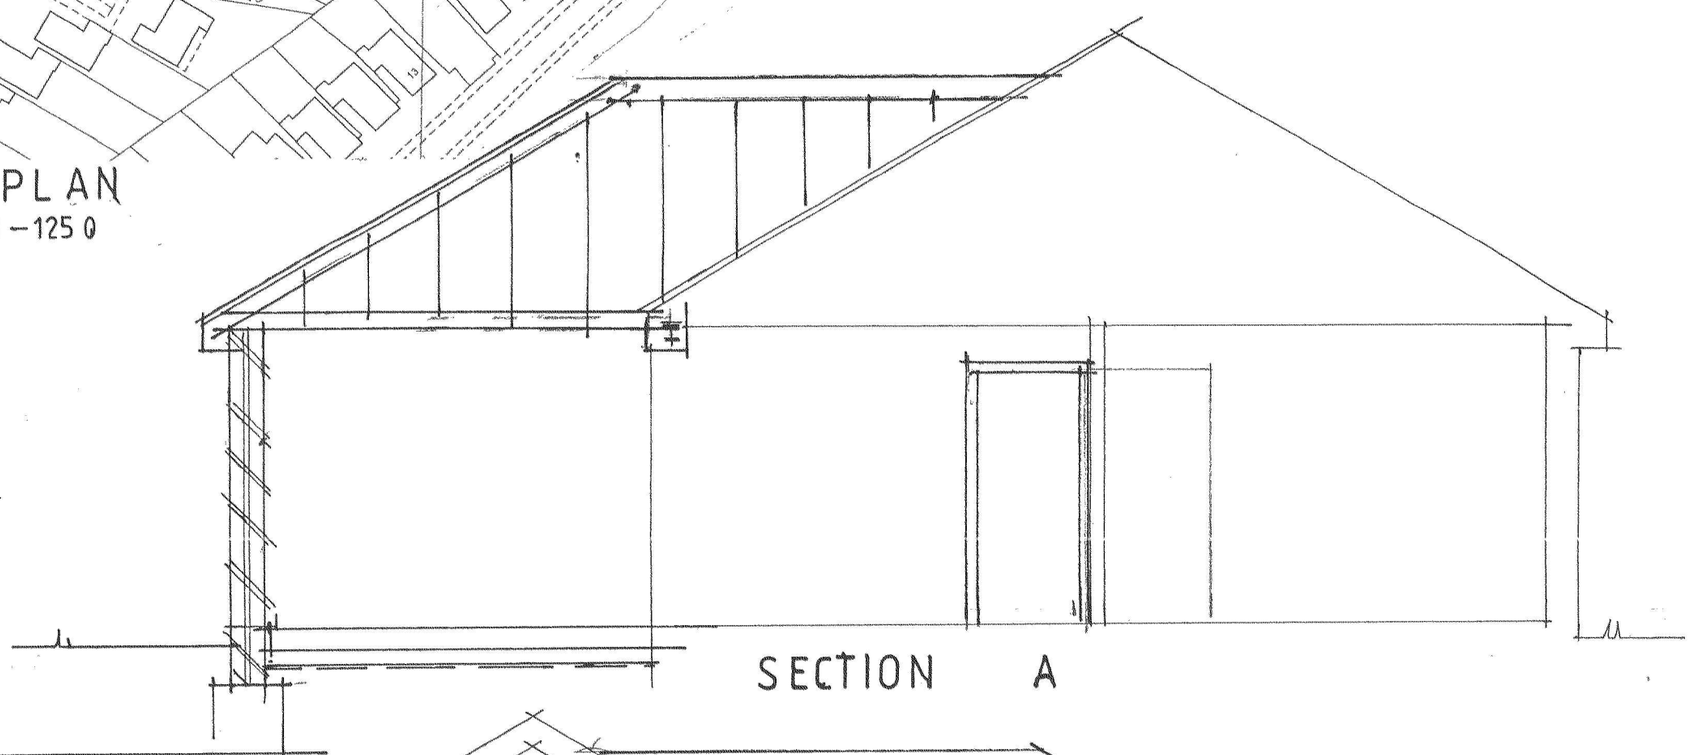

SECTION A

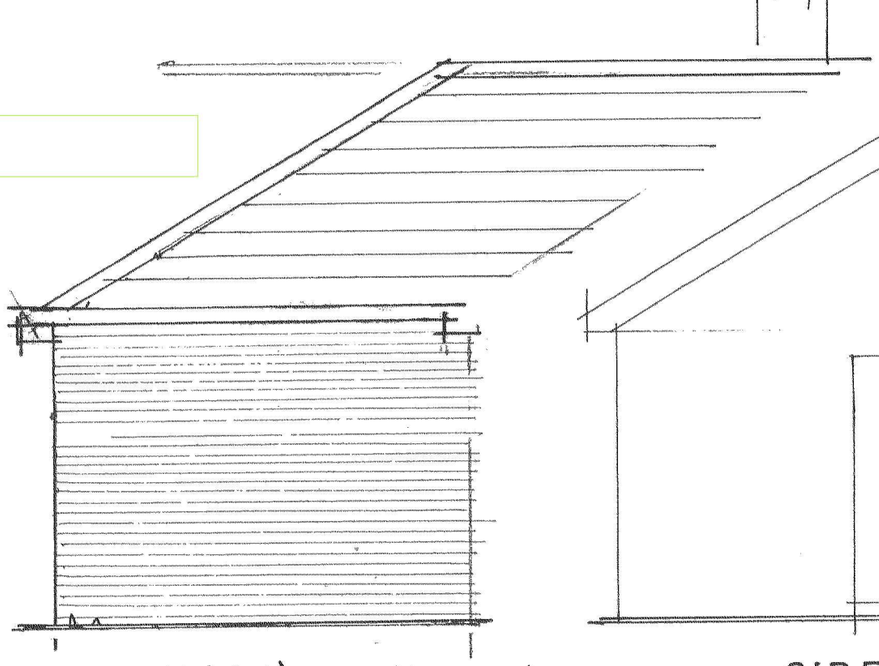

SIDE ELEVATION south west

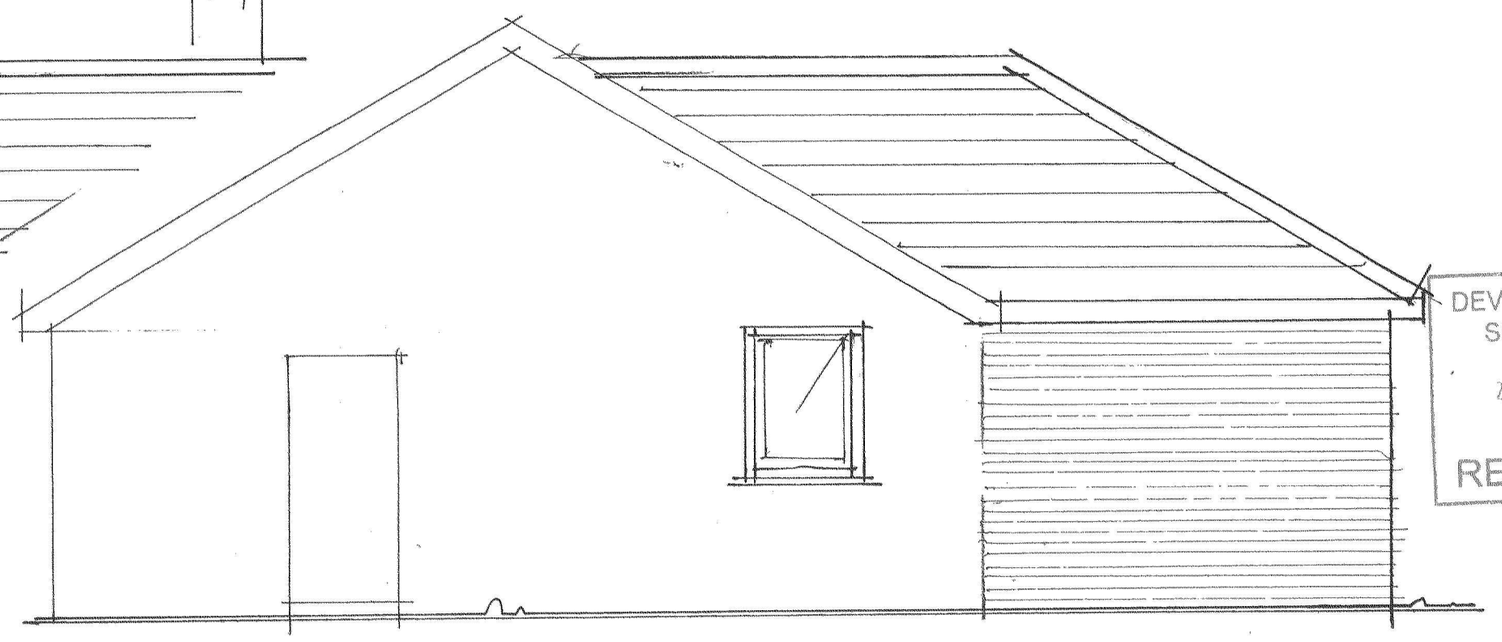

SIDE ELEVATION north east

DEVELOPMENT SERVICES
22 JUL 2010
RECEIVED

**Proposed Extension**
**16, Ribblesdale Avenue,**
**Hinckley, Leicestershire.**

May 2010 scale 1 – 50 & 1 – 100 Job no. 4464 Drg no. 4

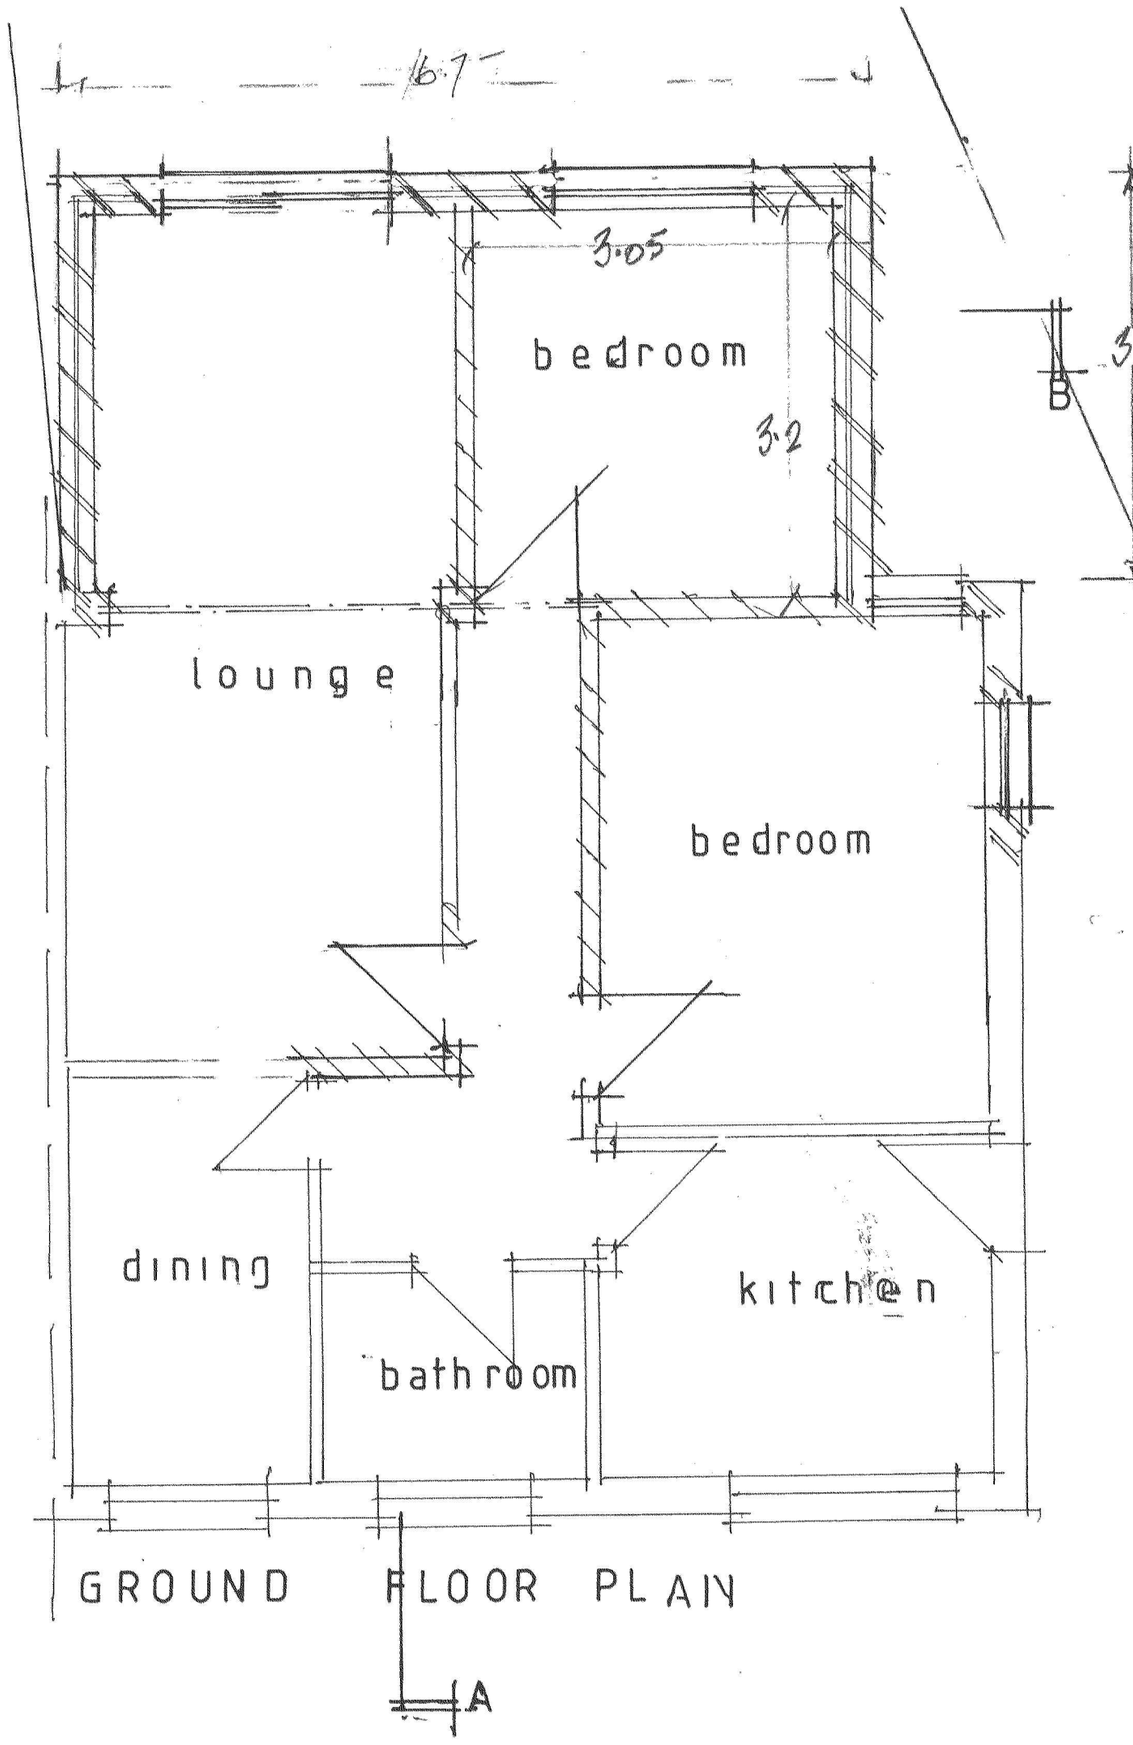


GROUND FLOOR PLAN

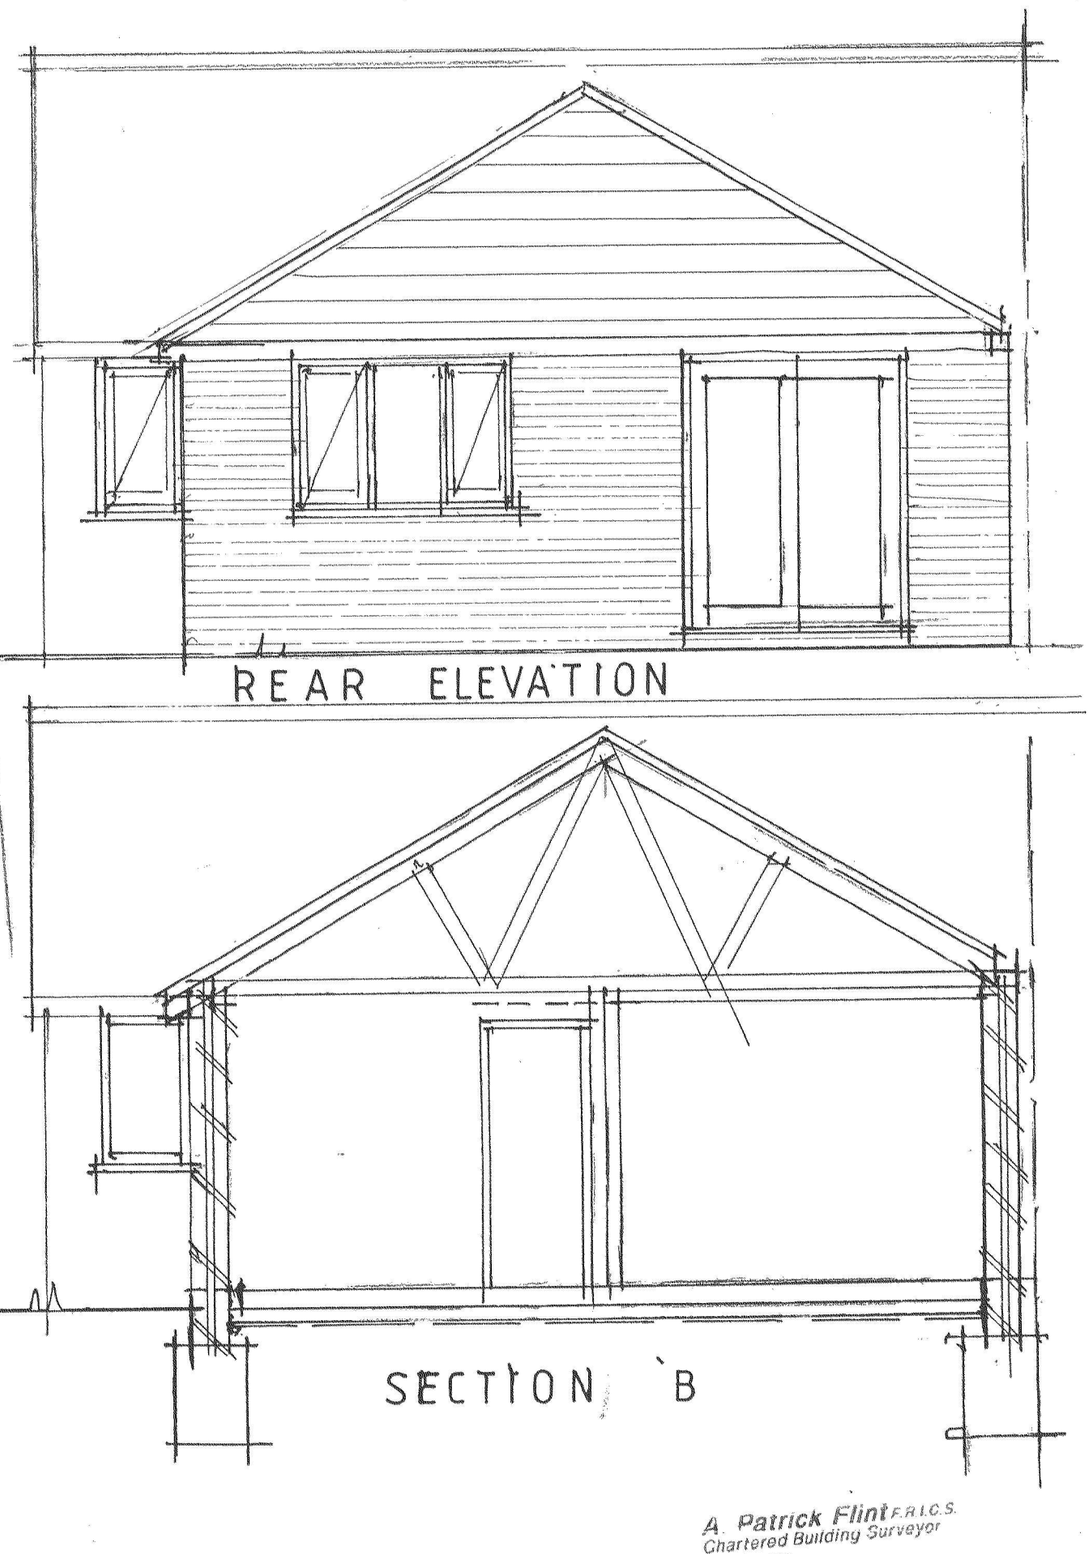


REAR ELEVATION

SECTION B

A. Patrick Flint F.R.I.C.S.
Chartered Building Surveyor
The Acorns
472b Groby Road,
Leicester
Tel (0116) 232 0077
Fax (0116) 287 5317