



ELEVATION TO ALISTREY LANE


REPAIR EXISTING TIMBER DOORS & PROVIDE GLAZED FEATURE WINDOW WITH BRICK HERRINGBONE DETAILING

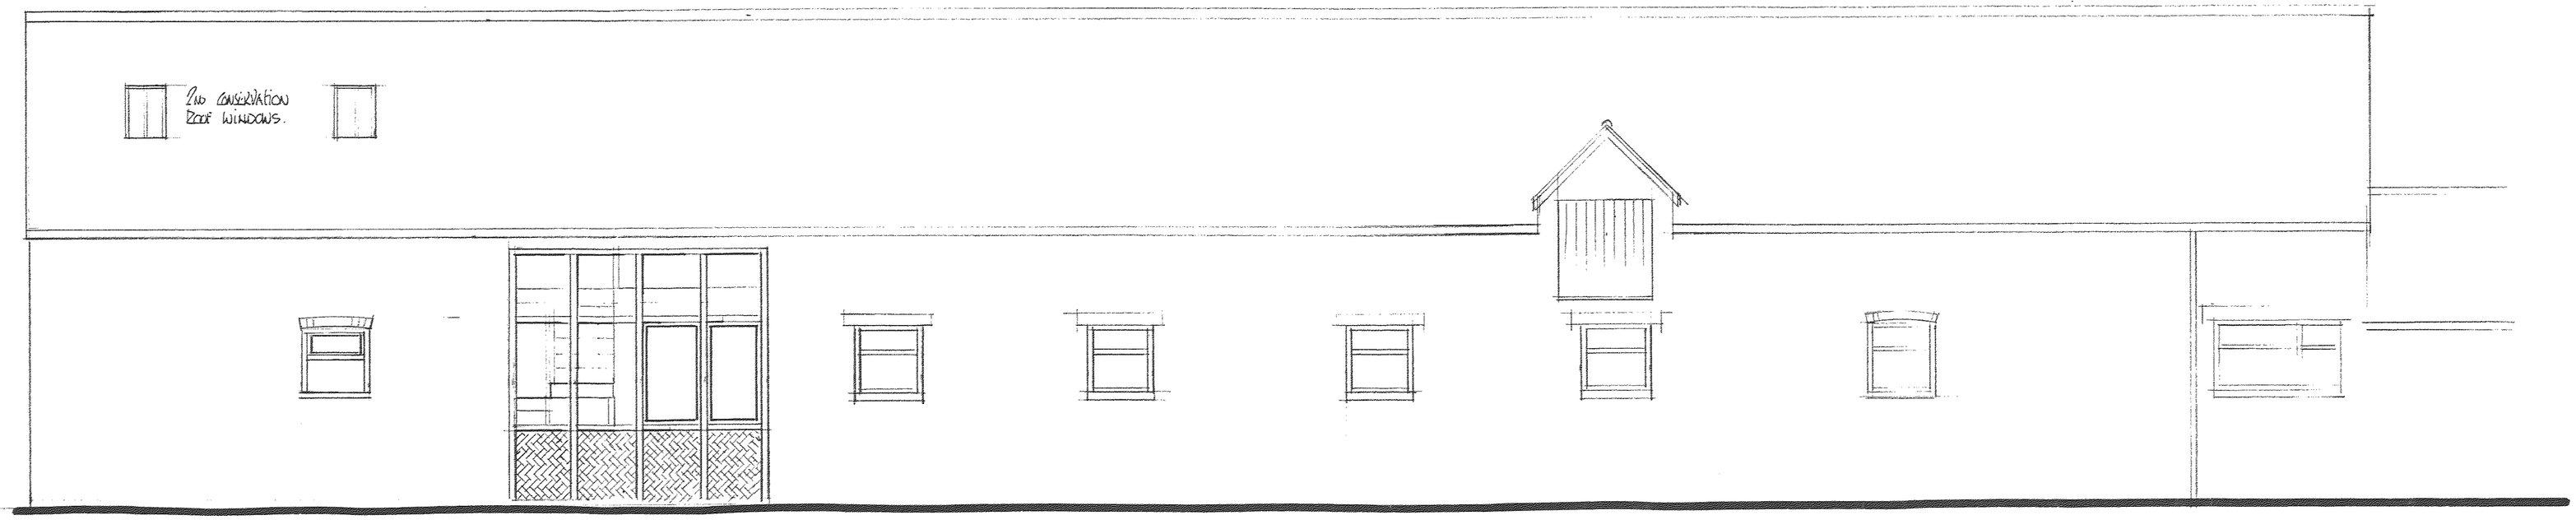

ELEVATION TO MAIN STREET: FRONT

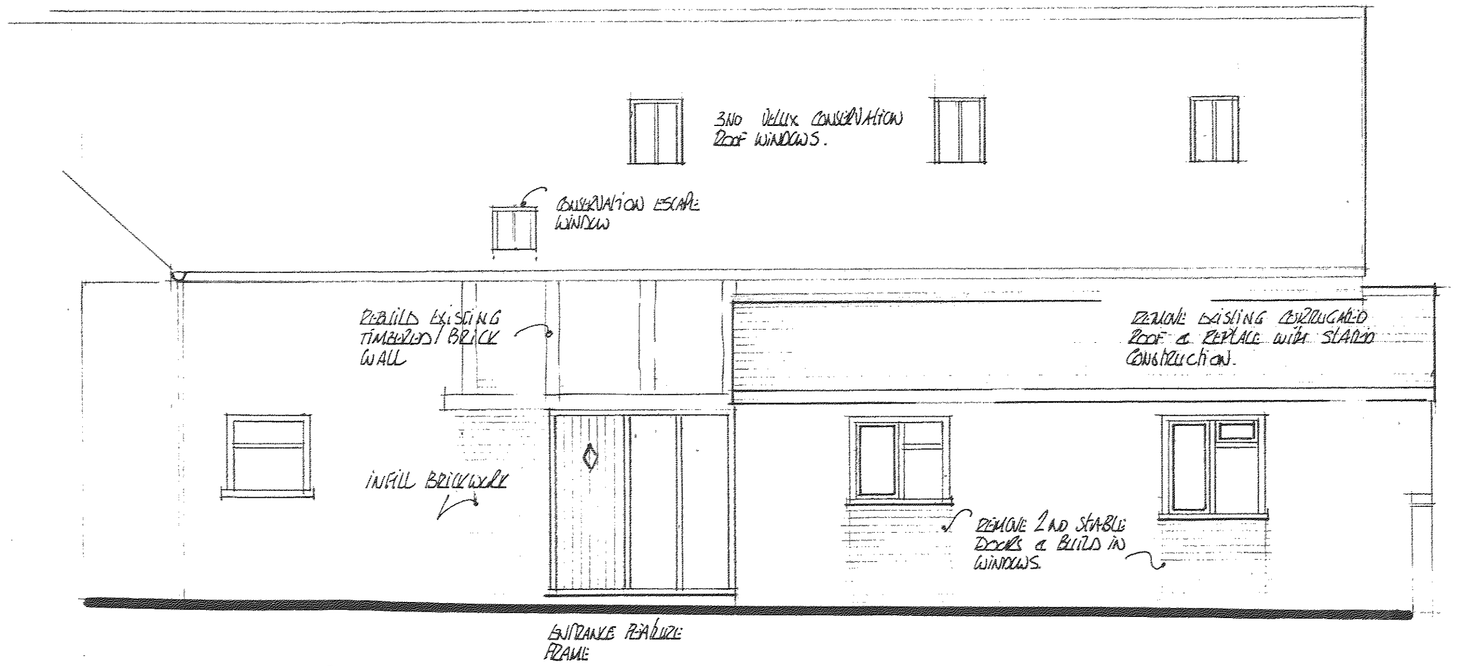

SIDE ELEVATION

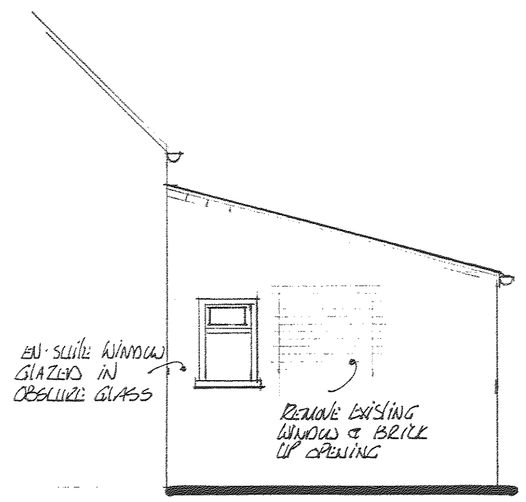

REAR ELEVATION

DEVELOPMENT SERVICES
21 APR 2008
RECEIVED

PROPOSED CONVERSION OF EXISTING OUTBUILDINGS TO FORM GRANNY ANNEXE FOR MR & MRS A. HALLAS	SHAWCROSS HOUSE, MAIN STREET, ORTON-ON-THE-HILL, WARKS. CV9 3NN.	SCALE: 1:50 AT A1 SIZE DATE: JAN 08 DRAWN BY: P.B.	DRAWING NUMBER: 775/03	Peter Barnwell Limited Building Surveyor Peter Barnwell ACIOB. 22 Norfolk Road, Desford, Leicester, LE9 9HR. 01455 823816