



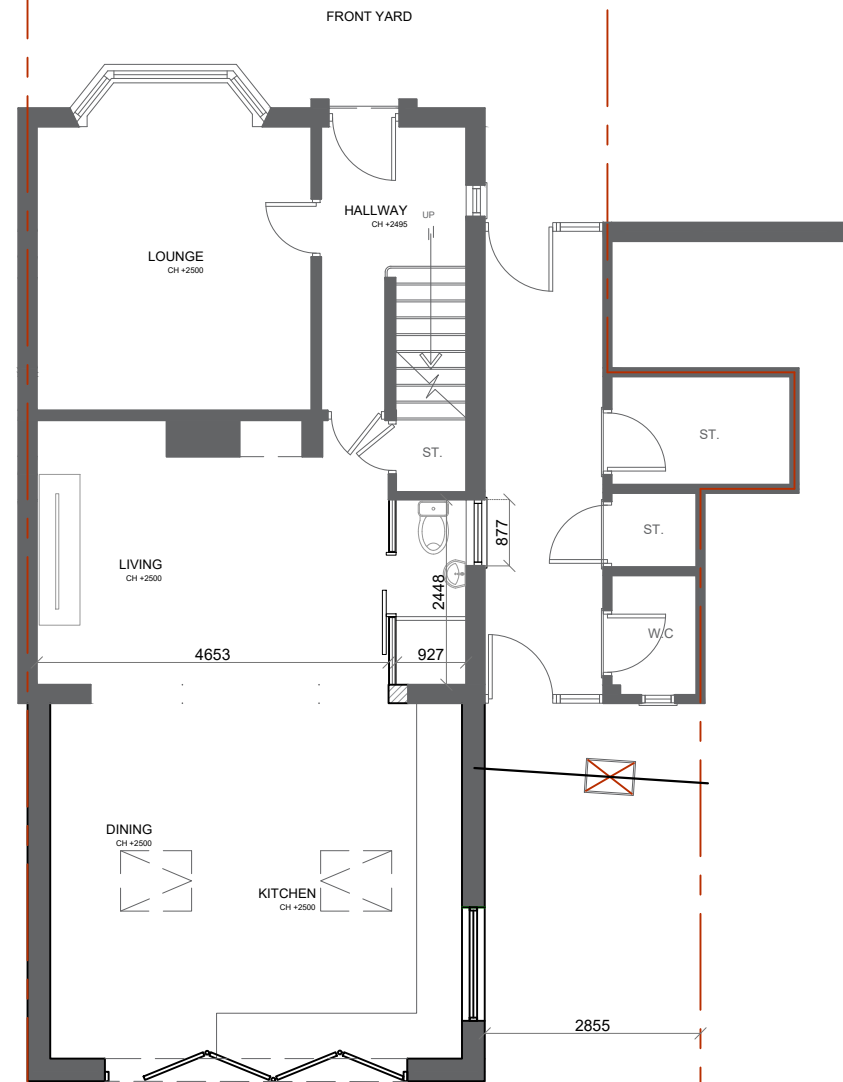

EXISTING GF. PLAN
SCALE: 1:100

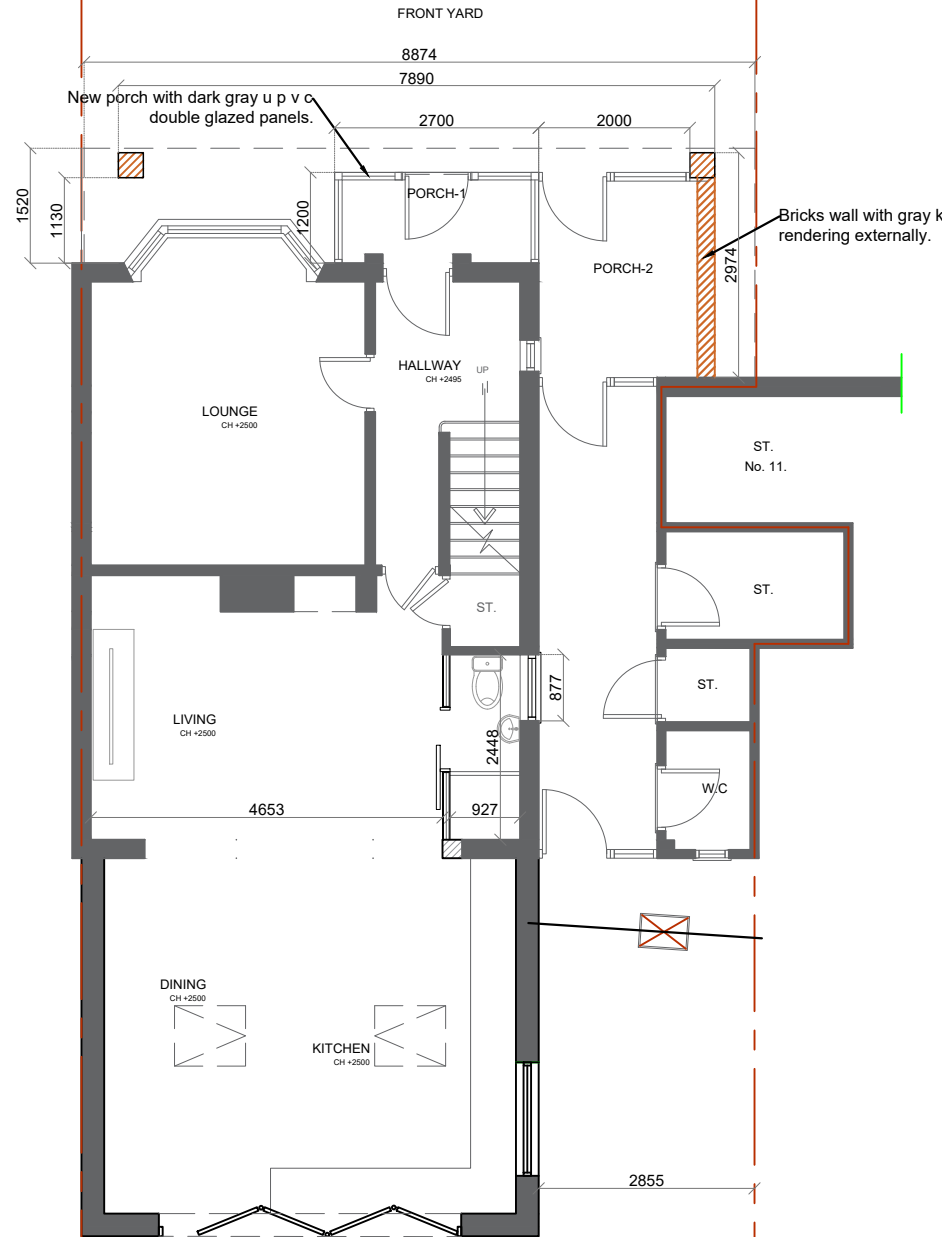

PROPOSED GF. PLAN
SCALE: 1:100

PROPOSED MATERIALS:
WALLS: Light gray K rendering to existing front wall, keep all rear walls in red facing bricks.
ROOF: Dark modern concrete tiles to new front canopy.
WINDOWS: Dark Gray U.P.V.C double glazed windows and doors to front porch.

Rev	Date	By	Description
☐ FOR COMMENT ☐ FOR PLANNING PERMISSION ☐ FOR BUILDING REGULATIONS			
M E Malik Enterprises Architectural Service 30 Carlton Drive, Wigston, Leicestershire UK LE18 1DF M: 07808 266330 E : tanvir@malikenterprises.co.uk			
PROJECT: Proposed Porch in Front			
LOCATION: 10 Forest Rise, Groby. LE6 0BB			
CLIENT: Mrs Jaya Odedra.			
TITLE: Proposed Plans			
DATE: June. 2023			DRAWN: MTM
DRAWING No: Me10323- 03			SCALE: 1:100