

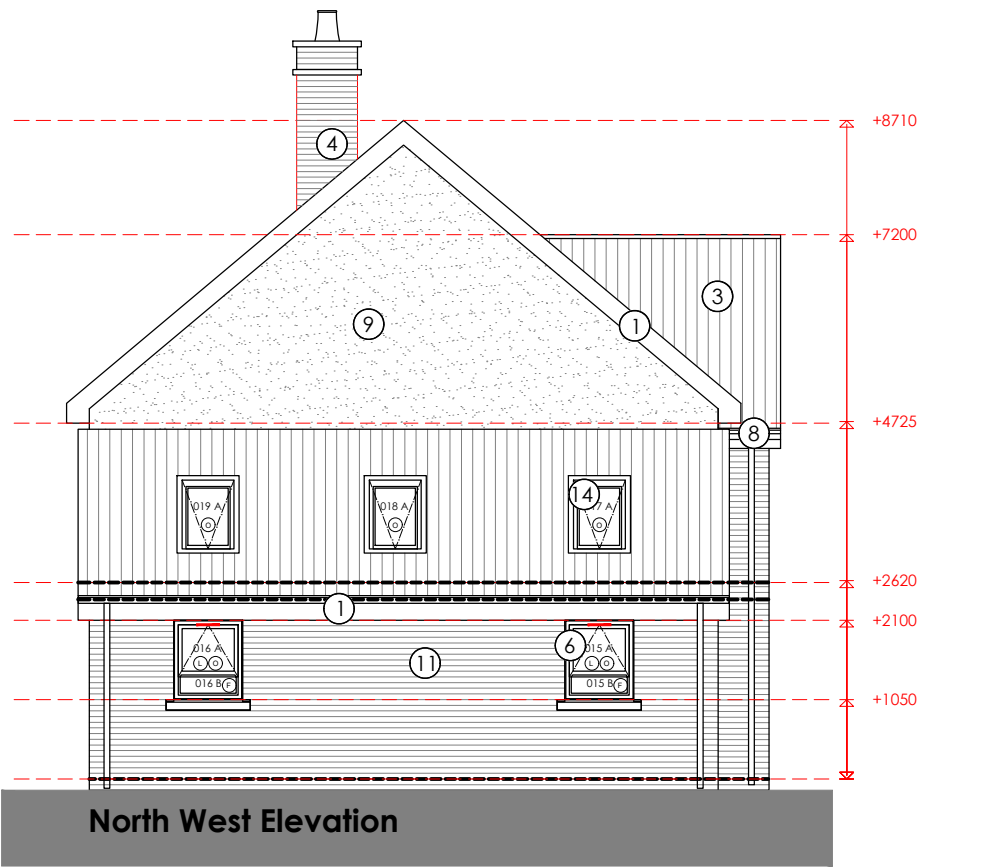
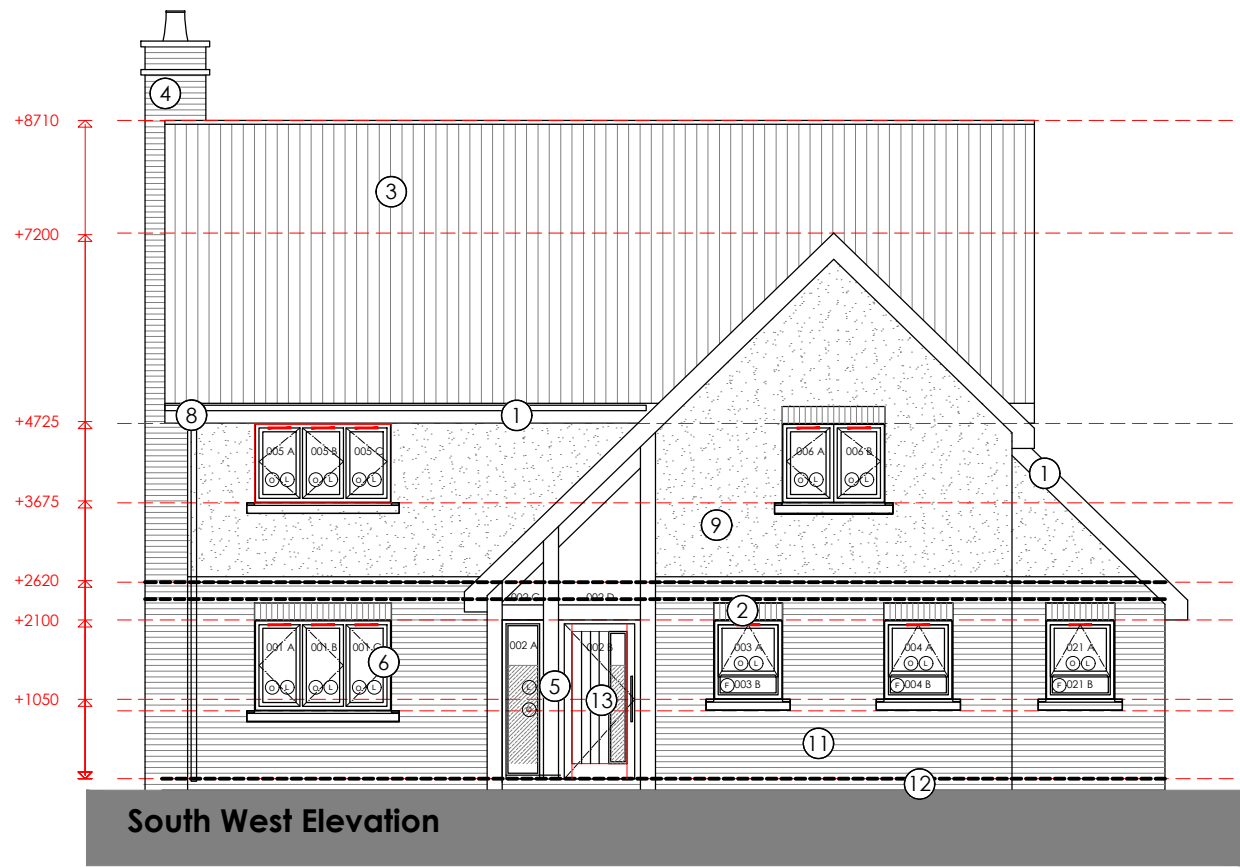


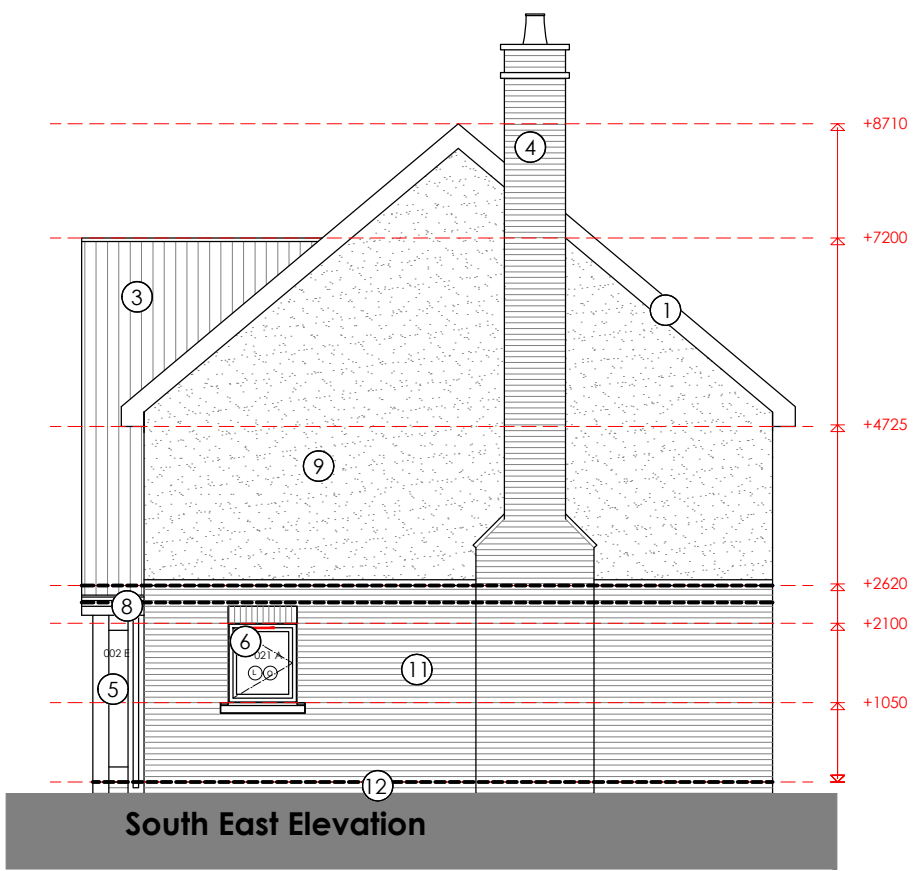

Approved Materials Key:

1. UPVC fascia soffits and barge boards, foil faced Colour grey or black
2. Brick header dentil detailing, brick as main body brick
3. Redland Cambrian reconstituted slate tiles, with matching colour clay ridge tiles
4. Traditional brickwork chimney with functioning flue, and terminal coursing and pots
5. Oak framing with flush glazing
6. UPVC windows colour grey
7. Dark grey aluminium bi fold doors
8. Dark grey/ black rainwater goods
9. Parex Monocouche rough cast render, colour ivory weatherproofed
10. Vertical timber boarding to feature panels
11. Facing brickwork, ibstock water struck, Warwickshire Olde English or similar approved
12. DPC brickwork Ibstock Staffordshire blue brindle smooth natural
13. Composite/ timber front door
14. Velux windows

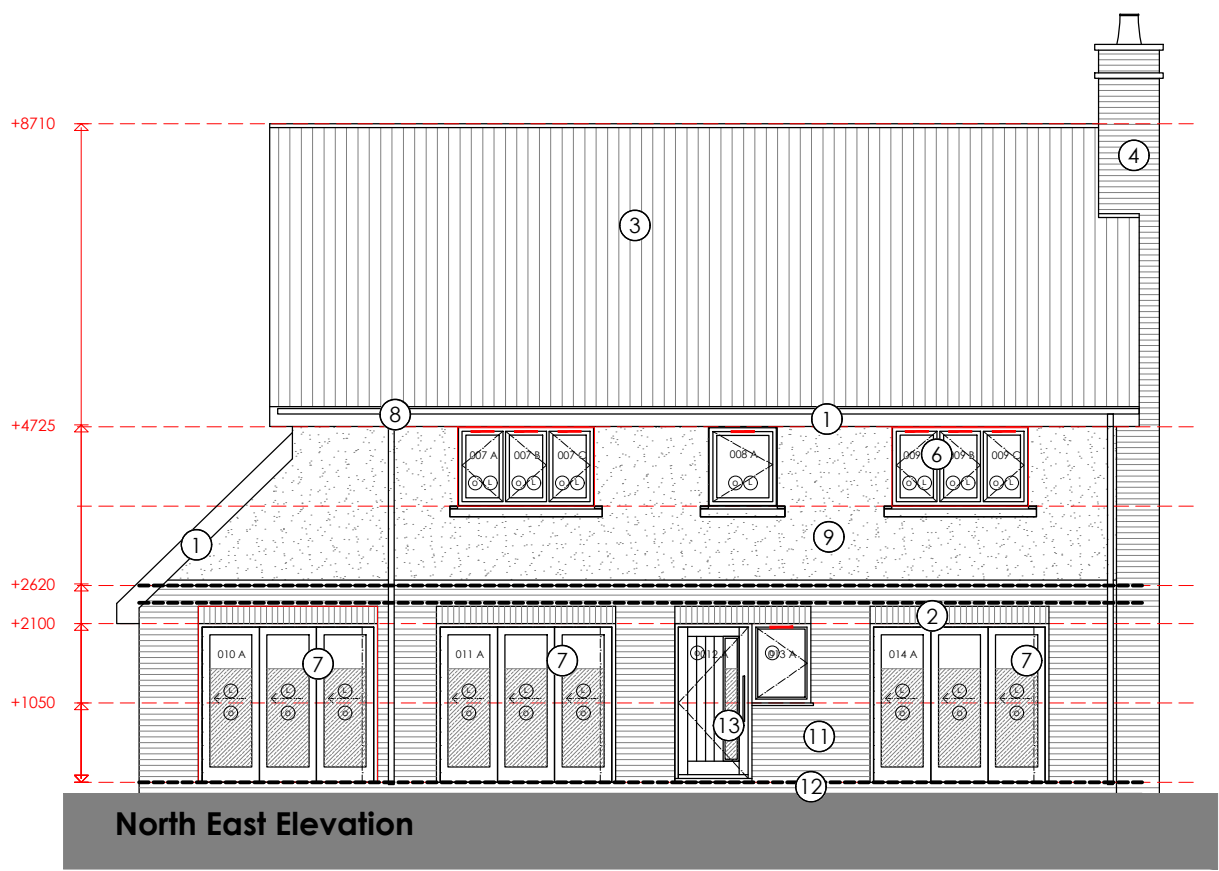

Revision Notes:

Drawing Status:

PLANNING

hssp
architects

Pera Business Park, Nottingham Road
Melton Mowbray, LE13 0PB

Telephone: 01664 563 288 Fax: 01664 563 360
E-Mail: info@hssparchitects.co.uk Web: www.hssparchitects.co.uk

Project:
Proposed Residential Development
13 Sapcote Road Burbage
Hinckley
Paramount Building Contractor

Title:
Elevations Dwelling B

Scale: 1:100	Drawn: DCW	Checked: -	Date: 04/23
Drawing No: 8869-03-03	Revision: B		