



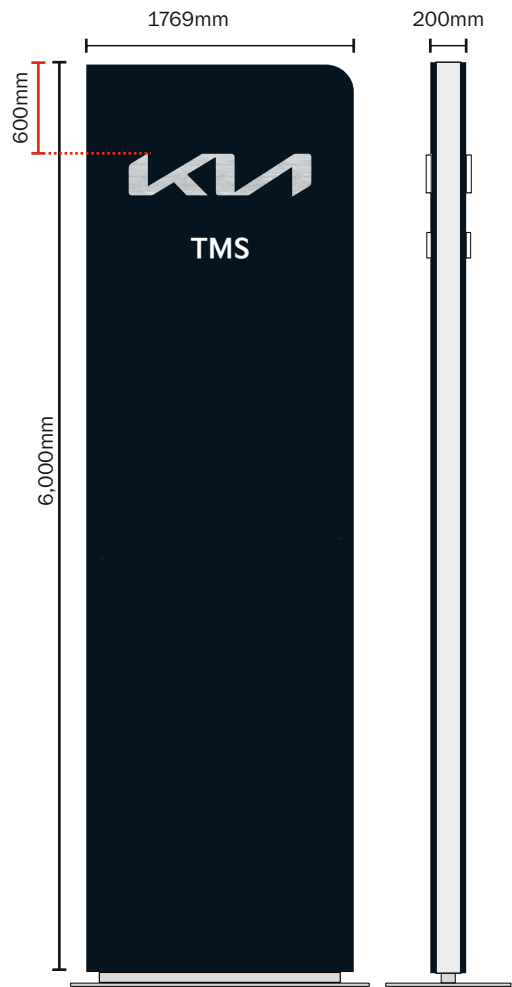

Sign 'A'
Scale 1:50
Description:
pylon in Kia Midnight Black Dibond (Pantone 7547C).
Logo – 286mm high Polar white acrylic logo with brushed aluminium face (Illuminated)
Dealer name – 140mm Cap height pushed through Polar White Acrylic (Illuminated)
Perimeter banding – Bright Silver colour reference 3D (Not illuminated)
Illumination: Internally illuminated letters & logo
Size: 1,769mm x 6,000mm
logo size: 1208mm x 286mm x 30mm

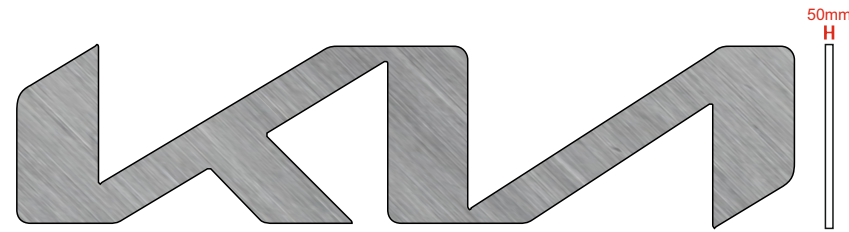


Sign 'B'
Scale 1:50
Size: 5143mm x 1210mm x 50mm
Description: anodised aluminium face, white acrylic returns
Illumination: Internally illuminated
Height from ground level = 3500mm




Sign 'C'
Scale 1:50
Size: 545mm Cap height illuminated white acrylic
Surface mounted dealer name letters - 30mm depth
Height from ground level = 3500mm
Span of text = 1418mm



Sign 'D'
Scale 1:50
Size: 545mm Cap height illuminated white acrylic
Surface mounted dealer name letters - 30mm depth
Height from ground level = 3500mm
Span of text = 1418mm

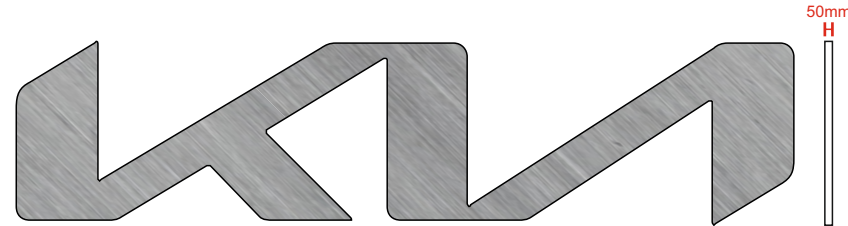

Sign 'E'
Scale 1:50
Size: 5143mm x 1210mm x 50mm
Description: anodised aluminium face, white acrylic returns
Illumination: Internally illuminated
Height from ground level = 3500mm

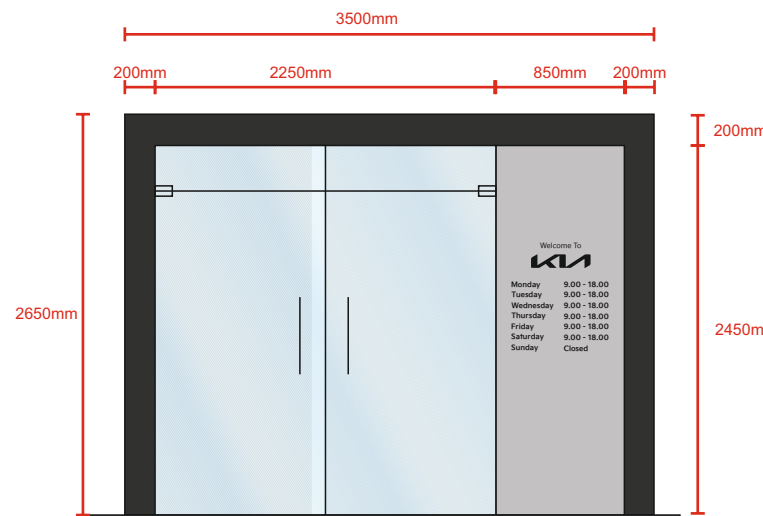

Sign 'F'
Scale 1:50
Size: 3,500mm x 2650mm x 400mm
Description: Free standing Entrance gate
non - Illuminated
Logo height = 92mm
Cap height of 'M' in 'Monday' = 38mm



Sign 'G'
Scale 1:20
Size: 1000mm x 265mm x 20mm
Description: 20mm composite with anodised face to logo
non illuminated
Cap height of 'P' in 'Parking' = 90mm
Logo Height = 35mm
Height from ground level = 1250mm




Sign 'H'
Scale 1:20
Size: 1000mm x 265mm x 20mm
Description: 20mm composite with anodised face to logo
non illuminated
Cap height of 'P' in 'Parking' = 90mm
Logo Height = 35mm
Height from ground level = 1250mm



Sign Specialists

sign-specialists.co.uk
19 Oxleasow Road, East Moons Moat,
Redditch, B98 0RE
Telephone : 01527 504 250
Fax : 01527 504 251
enquiries@sign-specialists.co.uk

Colour reference

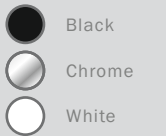

Lighting

- See descriptions.

Customer


TMS (Hinckley)
Trinity Marina
Coventry Road
Hinckley
Leicestershire
Le10 ONF

Date drawn - 25.07.23
Designer - Jared L
Location - J:\Kia Motors (UK) Ltd
Job no - 150378 - planning

Rev dates	Rev dates
B) -	H) -
C) -	I) -
D) -	J) -
E) -	K) -
F) -	L) -
G) -	M) -

The designs, illustrations, and photography is the property of Sign Specialists Ltd. The contents are confidential, any form of reproduction, copying, disclosure, modification or distribution without prior written consent is strictly prohibited. Colours and typefaces on drawings may be representative only please refer to the specifications. Visuals shown are artists impressions only and must not be taken as an exact representation of the completed signage on site.



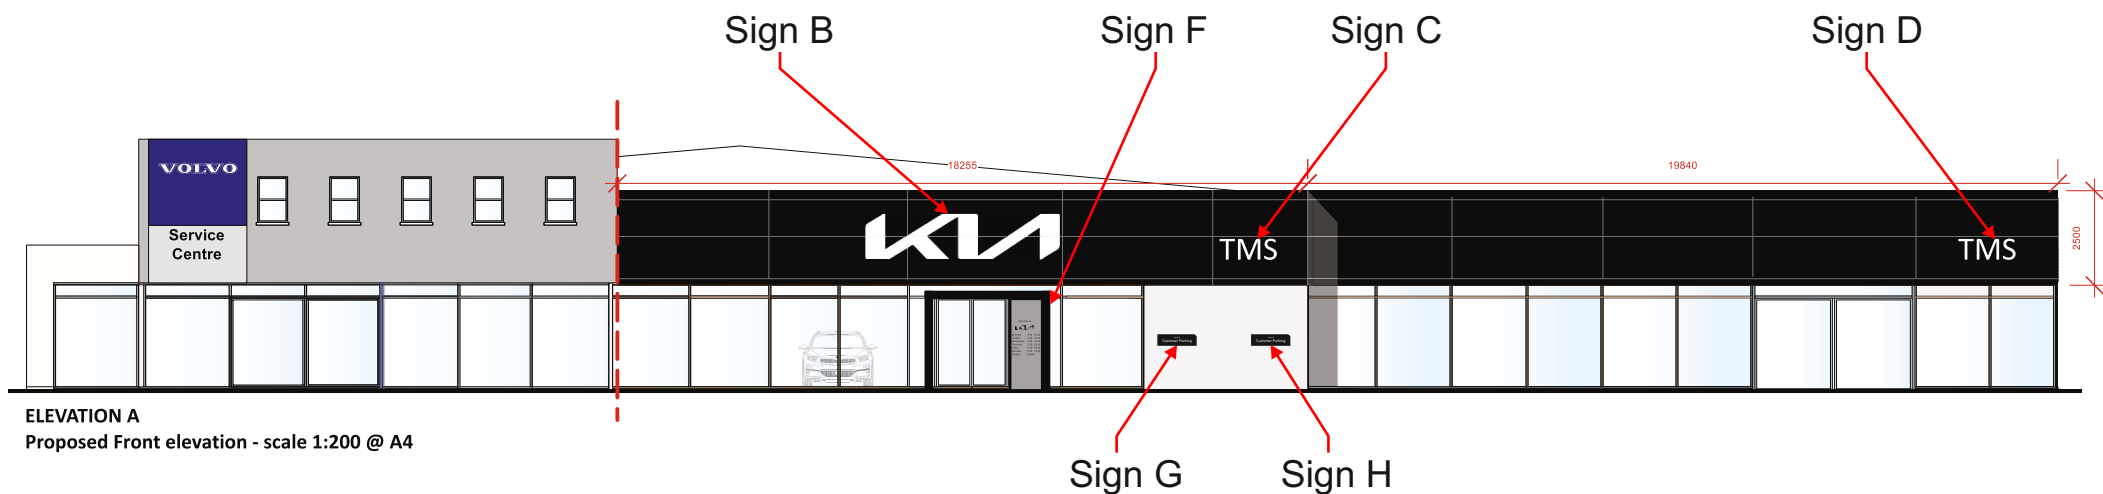



Sign Specialists

sign-specialists.co.uk

19 Oxleasow Road, East Moons Moat,
Redditch, B98 0RE

Telephone : 01527 504 250
Fax : 01527 504 251
enquiries@sign-specialists.co.uk

Customer

TMS (Hinckley)
Trinity Marina
Coventry Road
Hinckley
Leicestershire
Le10 0NF

Date drawn - 25.07.23
Designer - Jared L
Location - J:\Kia Motors (UK) Ltd
Job no - 150378 - planning

Rev dates	Rev dates
B) -	H) -
C) -	I) -
D) -	J) -
E) -	K) -
F) -	L) -
G) -	M) -



Proposed Elevations

Drawing to be viewed/printed at A4



Sign Specialists

sign-specialists.co.uk
19 Oxleasow Road, East Moons Moat,
Redditch, B98 0RE
Telephone : 01527 504 250
Fax : 01527 504 251
enquiries@sign-specialists.co.uk

Colour reference

- Black
- Chrome
- White

Lighting

- See descriptions.

Customer

TMS (Hinckley)
Trinity Marina
Coventry Road
Hinckley
Leicestershire
Le10 0NF

Date drawn - 25.07.23
Designer - Jared L
Location - J:\Kia Motors (UK) Ltd

Job no - 150378 - planning

Rev dates	Rev dates
B) -	H) -
C) -	I) -
D) -	J) -
E) -	K) -
F) -	L) -
G) -	M) -

The designs, illustrations, and photography is the property of Sign Specialists Ltd. The contents are confidential, any form of reproduction, copying, disclosure, modification or distribution without prior written consent is strictly prohibited. Colours and typefaces on drawings may be representative only please refer to the specifications. Visuals shown are artists impressions only and must not be taken as an exact representation of the completed signage on site.



Drawing to be viewed/printed at A3

EXISTING



Sign F Sign B Sign C

Sign D

Sign E



PROPOSED

Proposed / Existing