
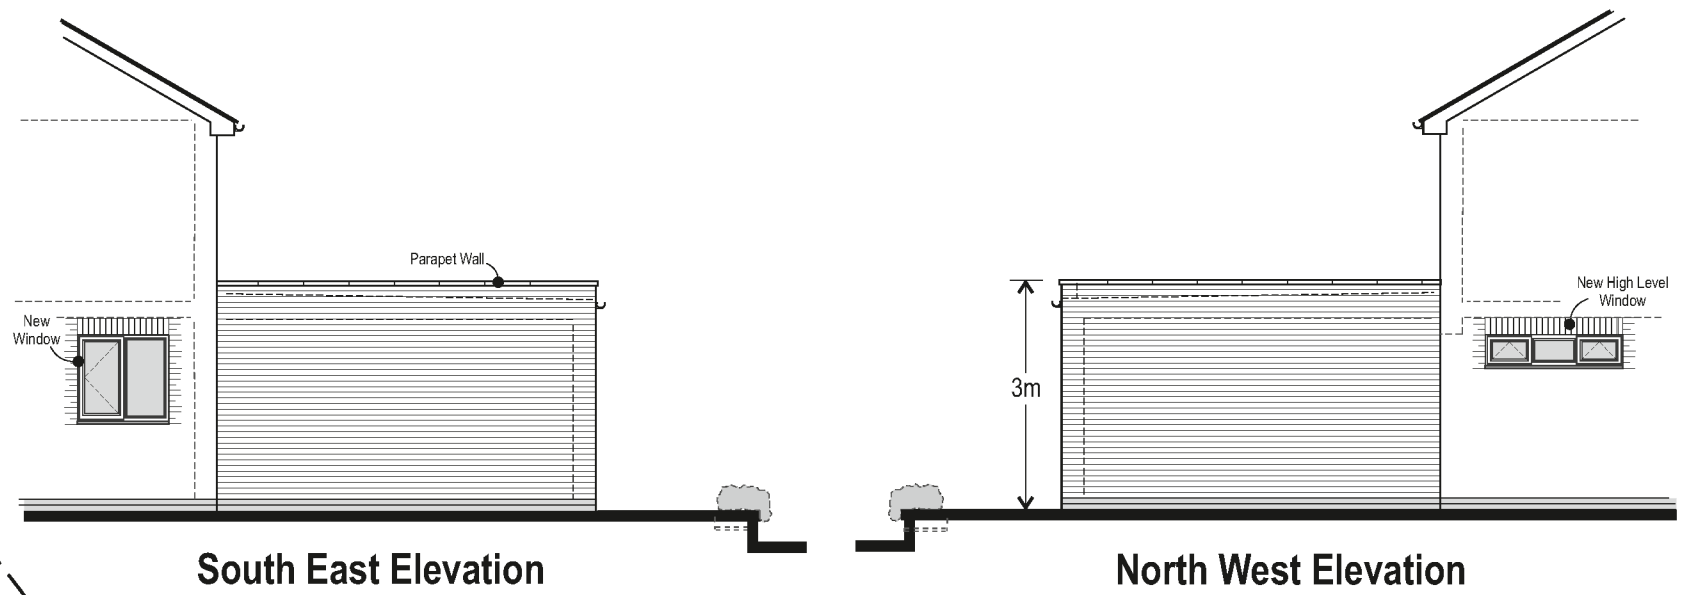


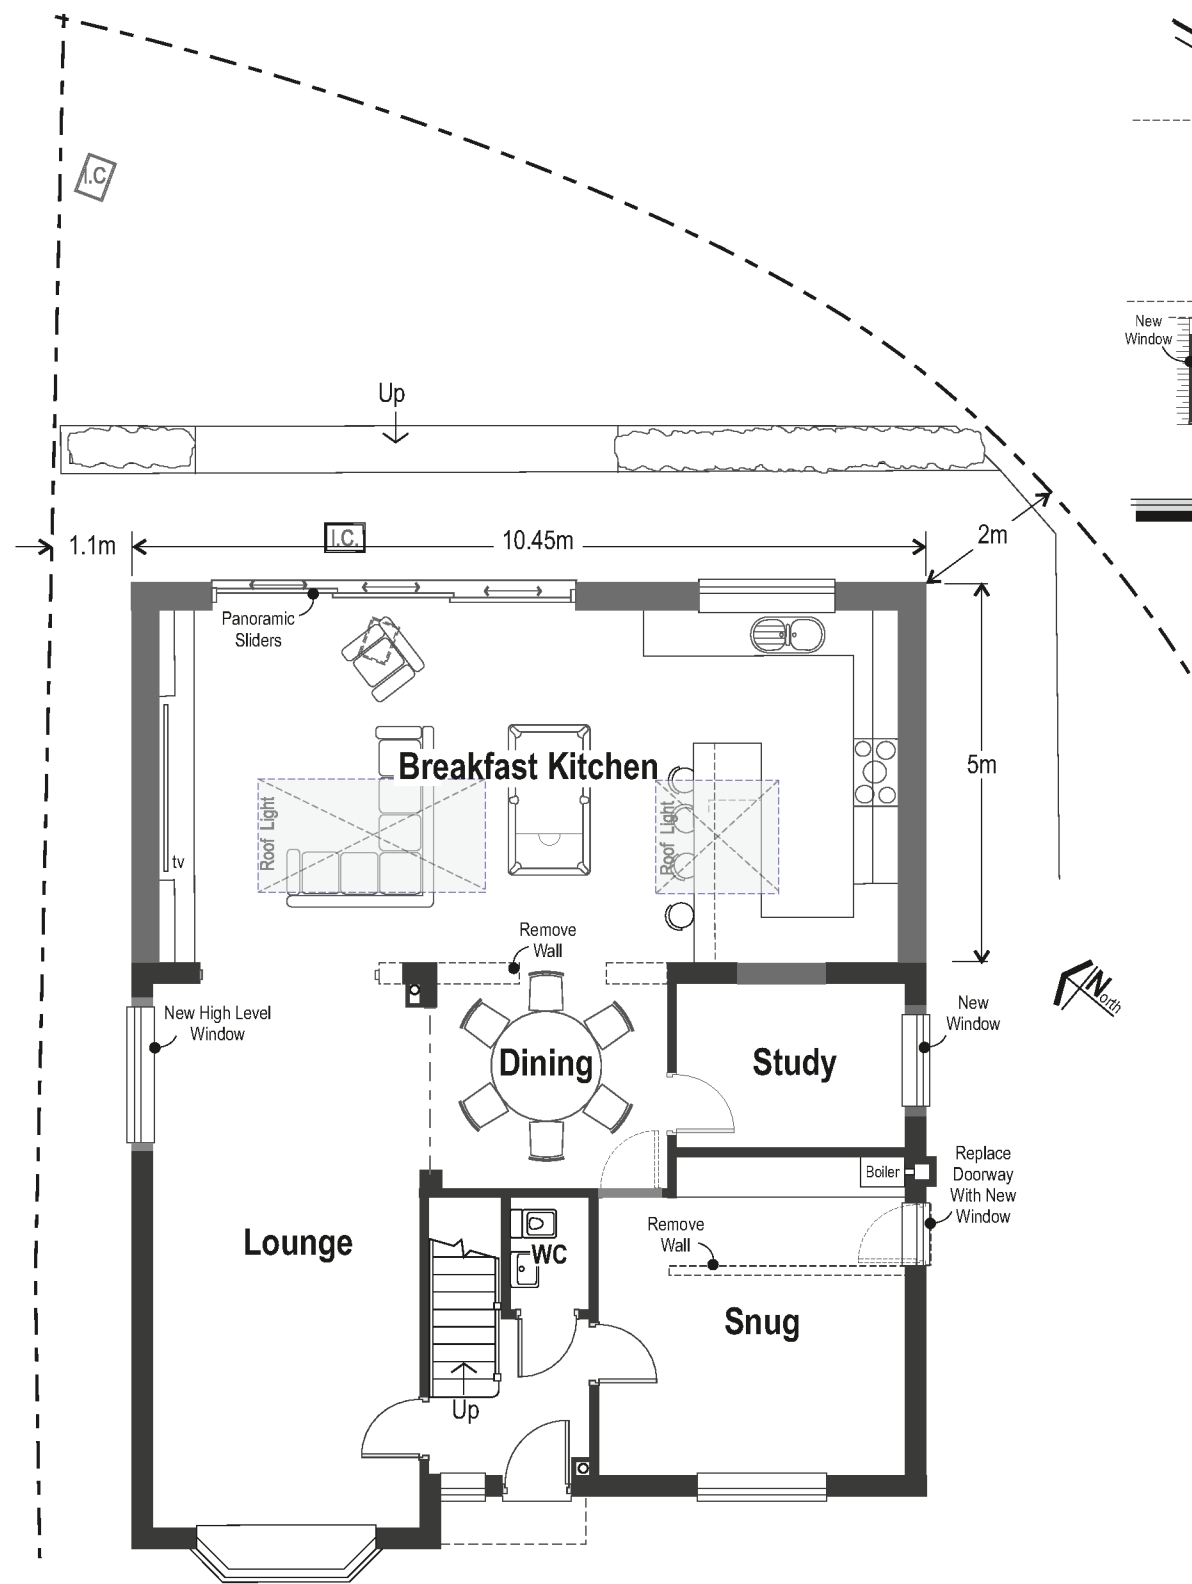

0 0.5 1 2 3
Metric Plan Scale
Metres

Ground Floor

Drawing 241024

Scale 1:100

Paper Size A3

Drawn By: SL

Please Note
1. This is a provisional drawing all dimensions and details must be verified on site before any construction works commence; any errors must be reported to the designer immediately.
2. Do not scale from drawing. 3. This drawing is copyright and may not be reproduced or used for any other purpose than that intended without prior written agreement with the designer.

Proposed Rear Extension 6 Fuller Close, Desford, Leic's For Gary Iley

STEPHEN LESTER

DESIGNED DEVELOPMENTS Architectural Services

63, GORSE HILL, ANSTEE, LEICESTERSHIRE, LE7 7AP