



PROPOSED SIDE ELEVATION

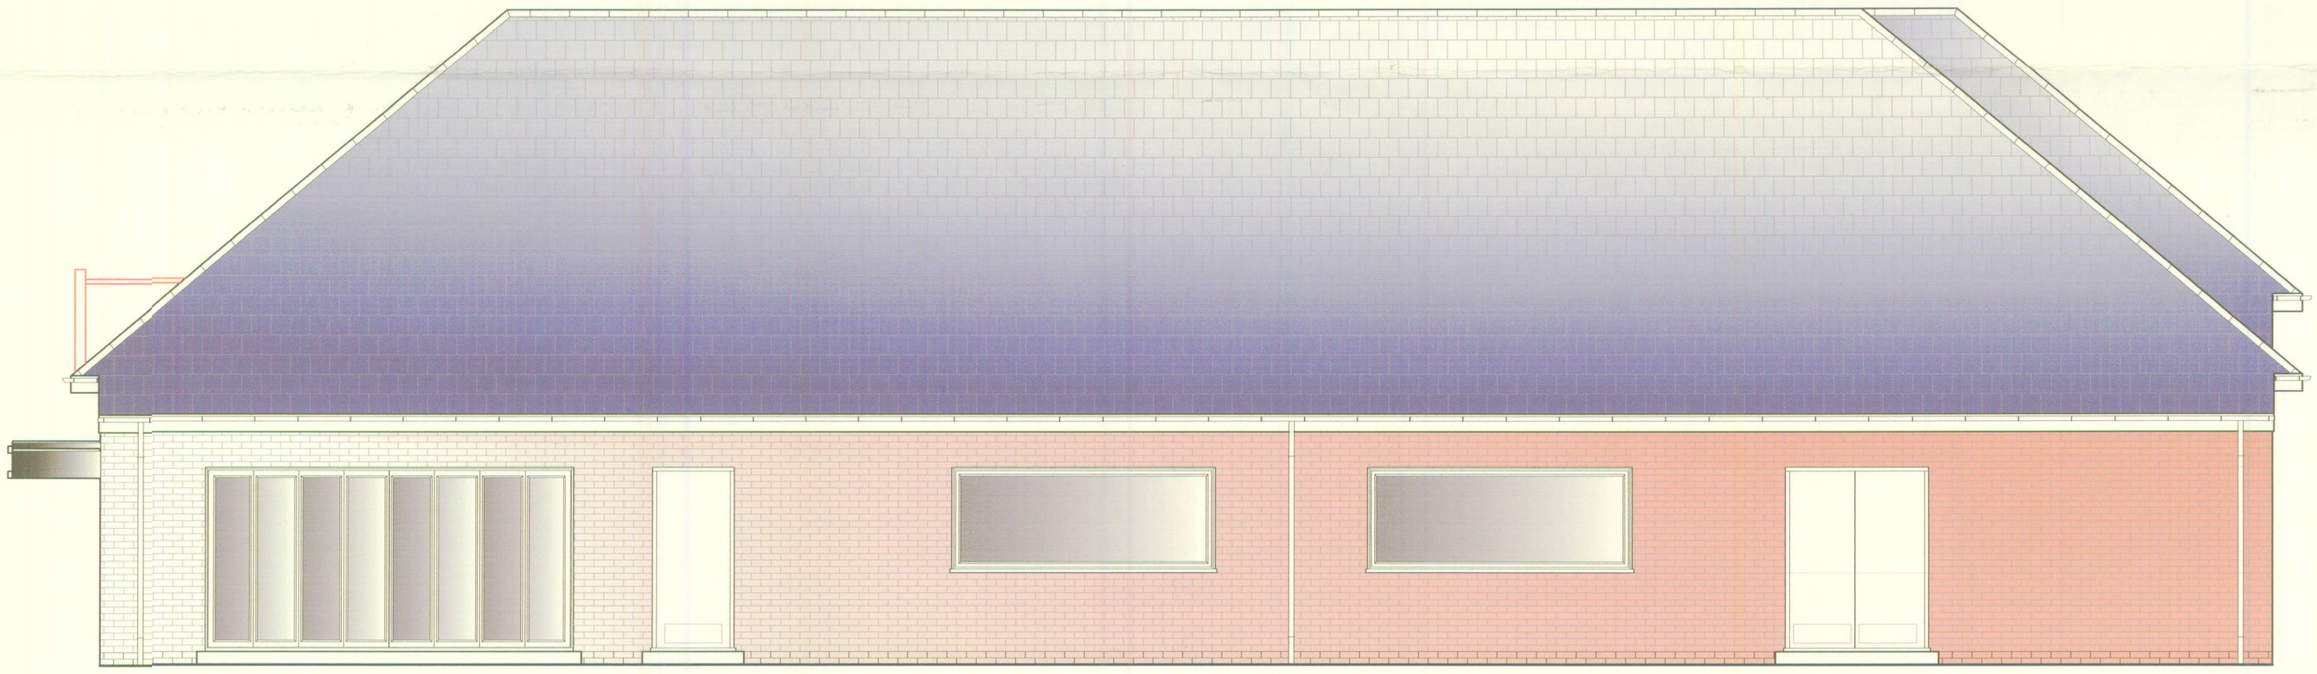

PROPOSED REAR ELEVATION

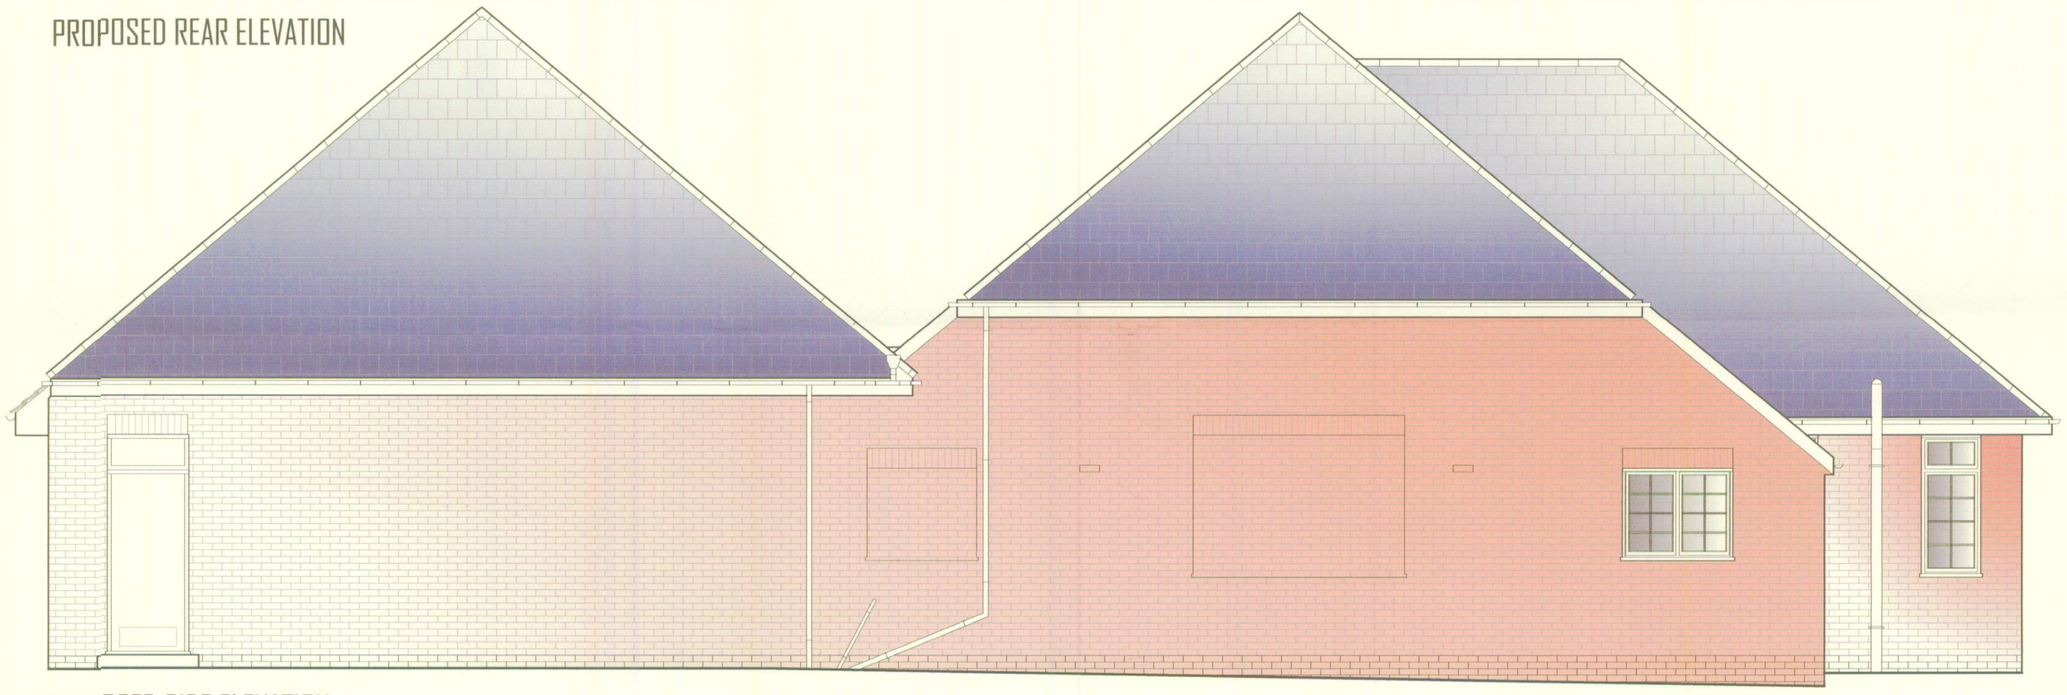

PROPOSED SIDE ELEVATION



PROPOSED FRONT ELEVATION
Scale 1:50

DEVELOPMENT SERVICES
28 APR 2010
RECEIVED

BAGWORTH FORWARD CENTRE TRUST REFURBISHMENT & EXTENSION

Station Road, Bagworth, Leicestershire LE67 1BJ

Rev"A" 20/04/10 Changes to details required by local authority planning department and window removed to accomodate structural peir/ sign added on side elevation

Alan Bryan C Eng MICE
Chartered Civil Engineer
Project Management
Architecture
Civil Engineering
Tel: 01949 861029

The Hive
Lodge Farm
Harby Lane, Plungar,
Leicestershire NG13 0JH

Drawn By : SRW
Date : 19/02/10

Drawing No. : BCC/10/004A

Copyright ©