




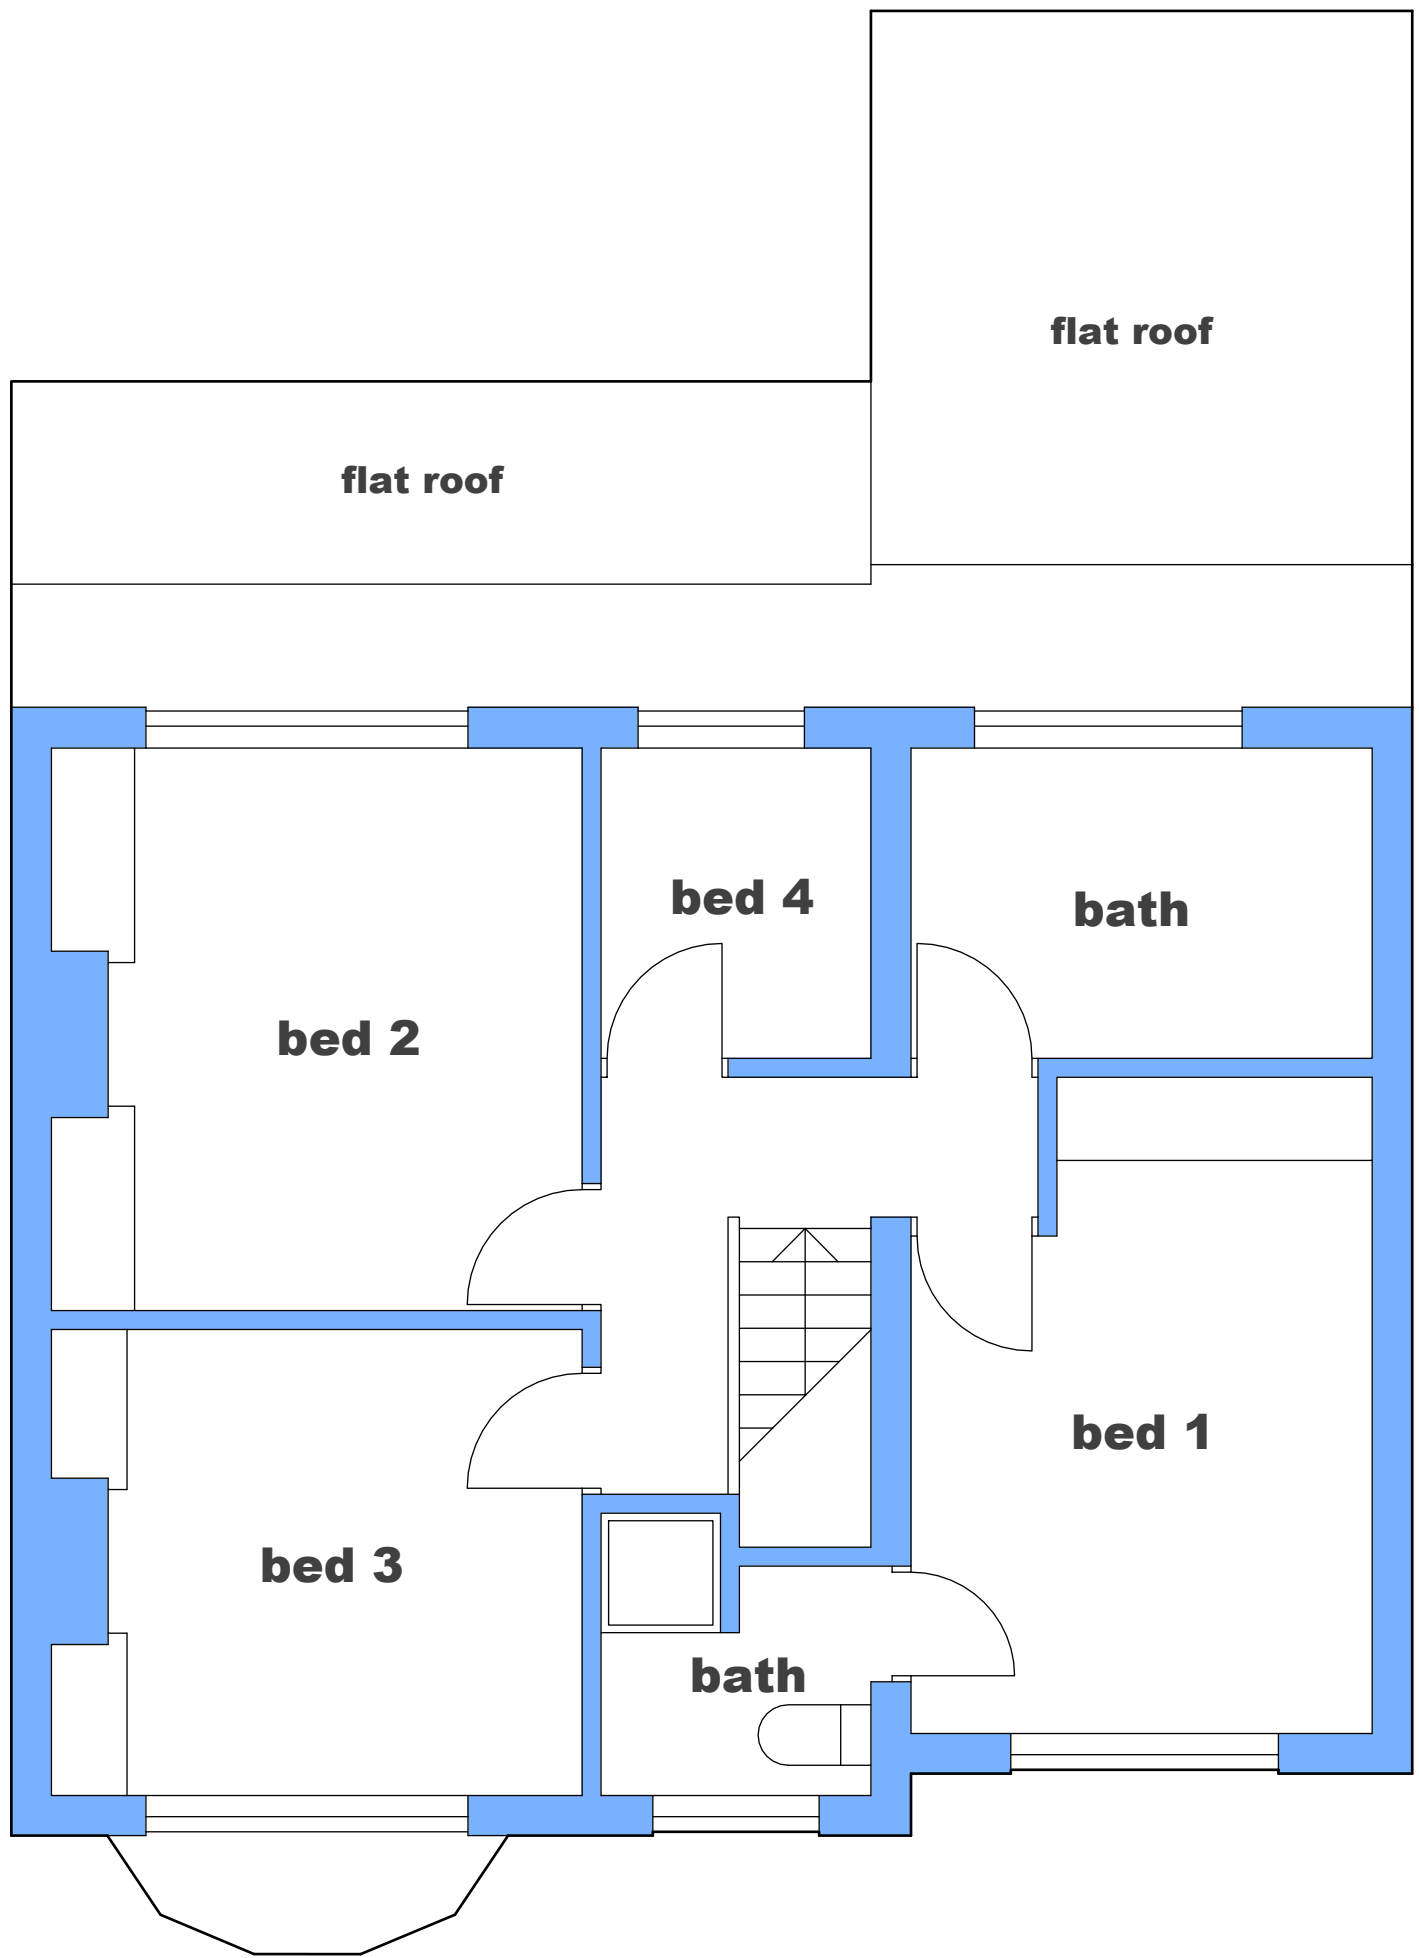


FIRST FLOOR PLAN

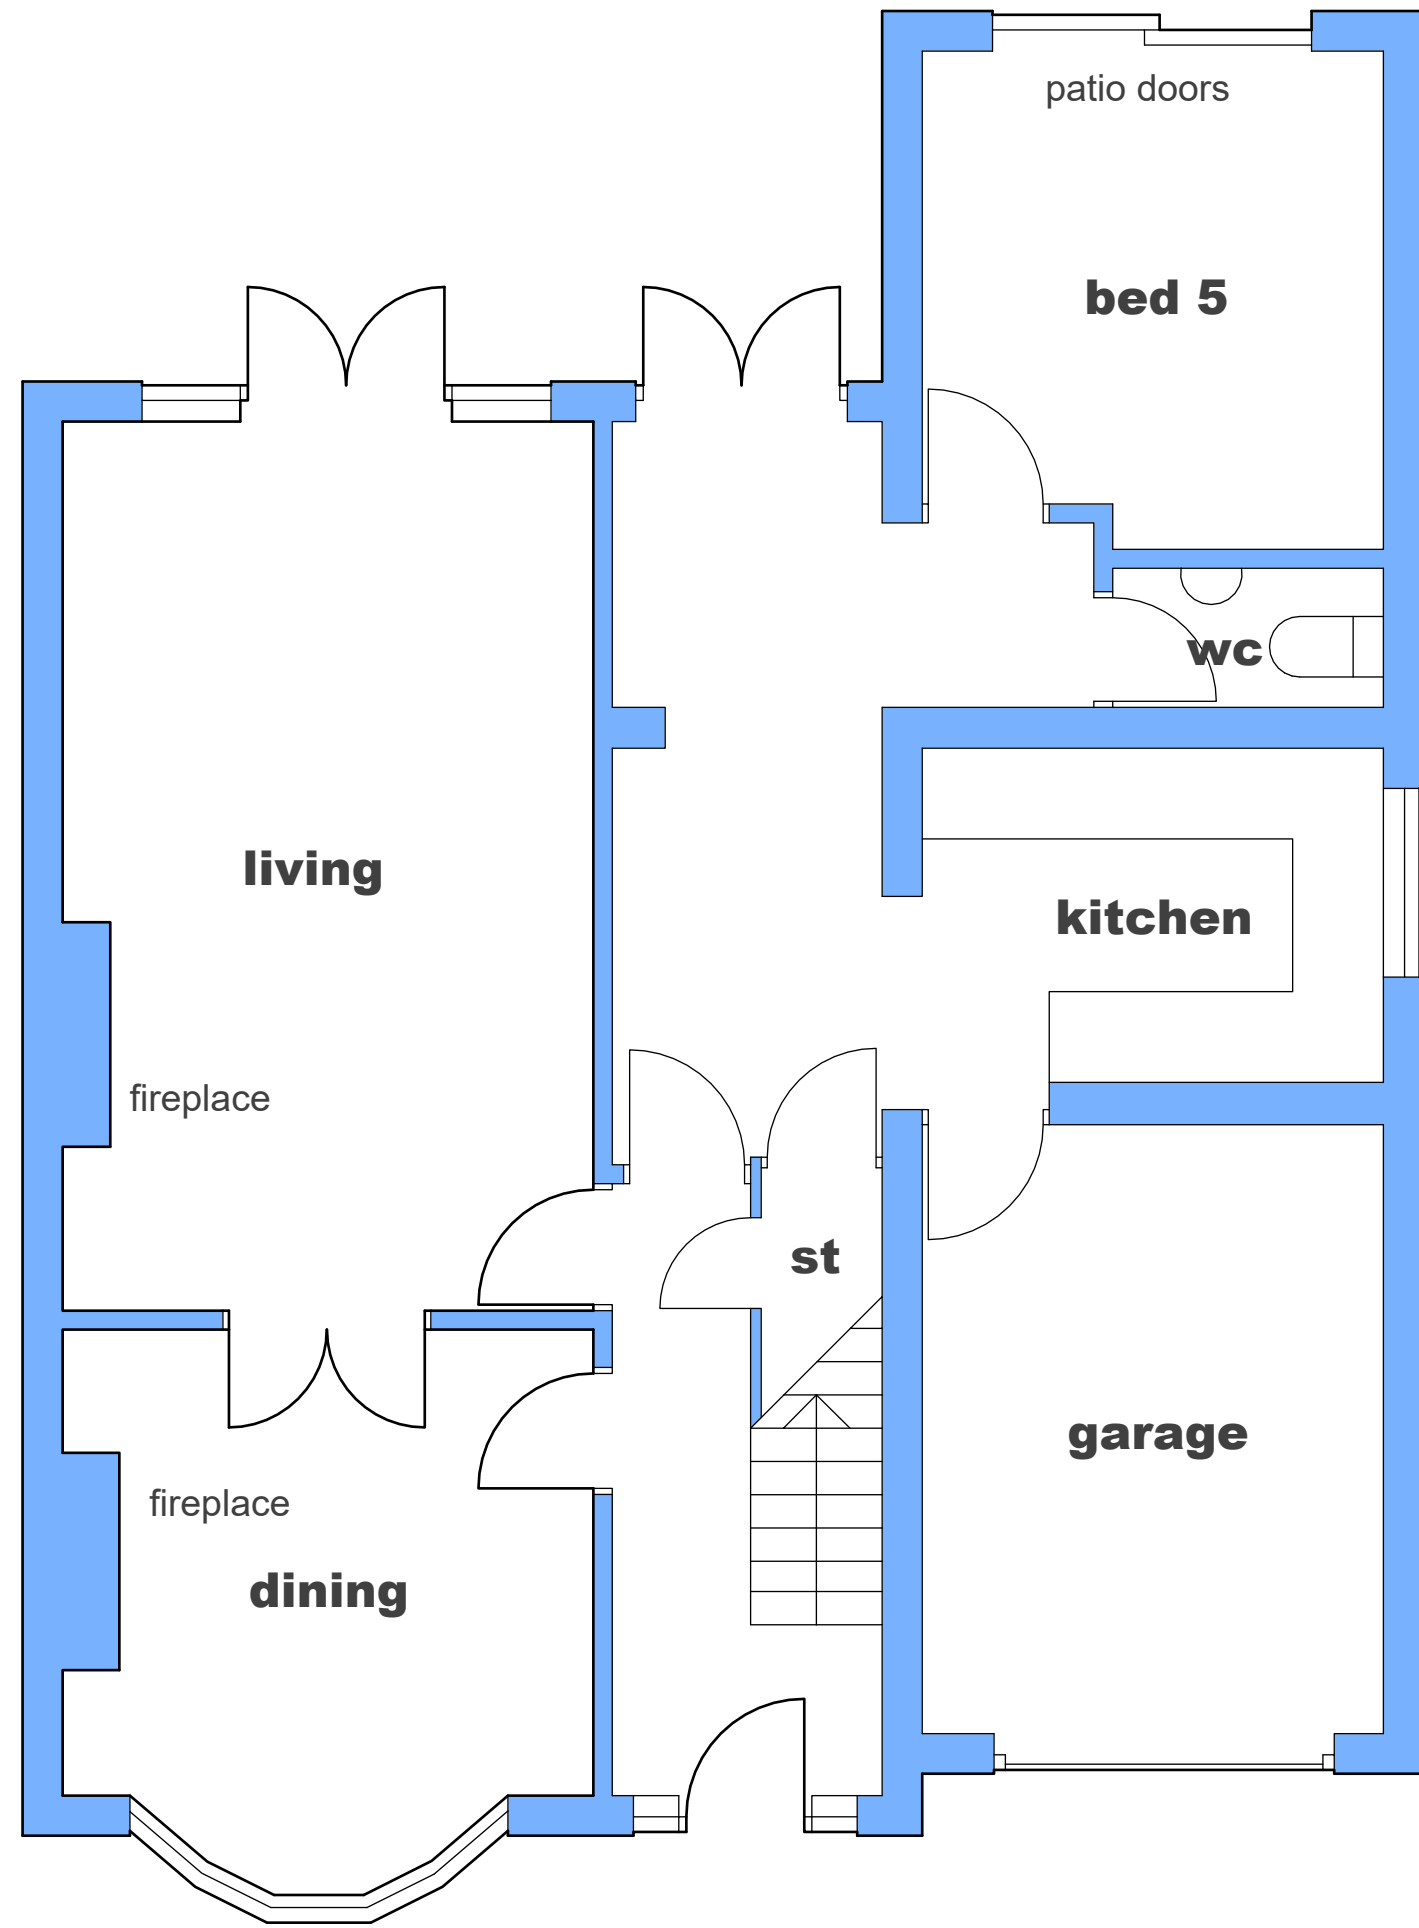


GROUND FLOOR PLAN

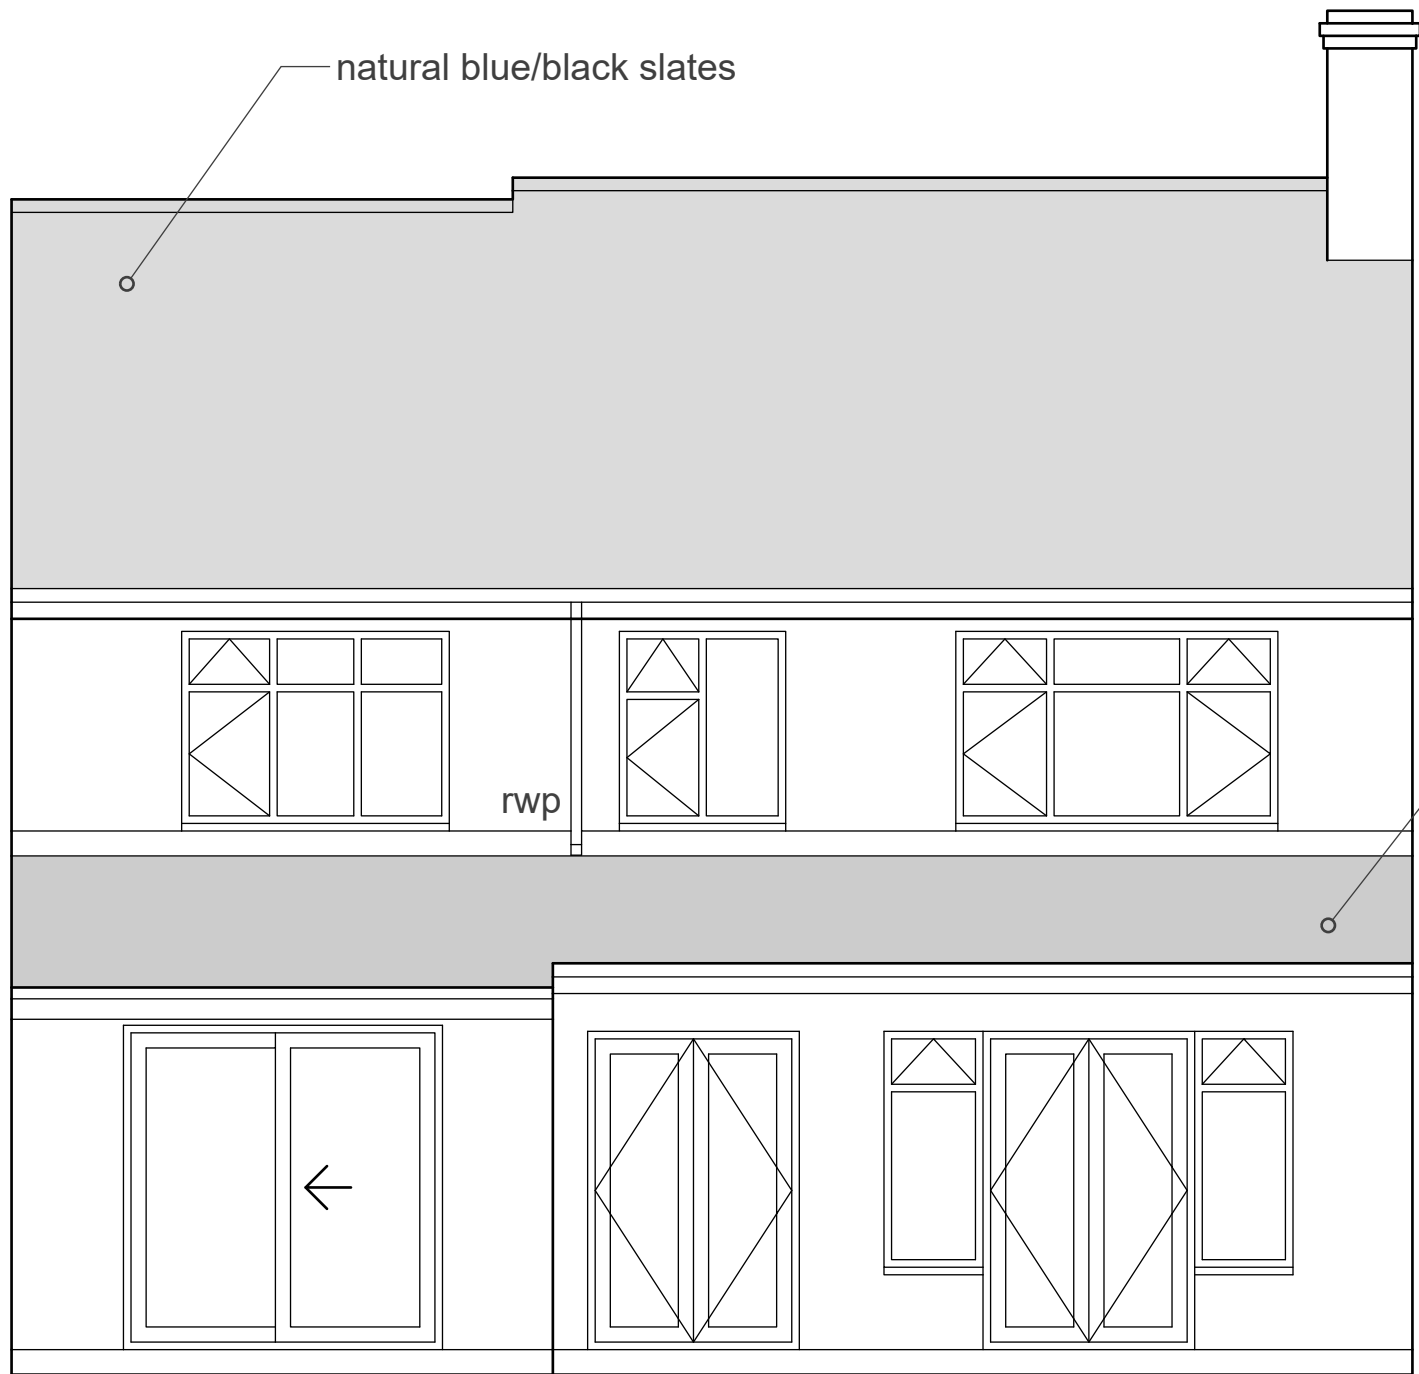


NORTH EAST ELEVATION

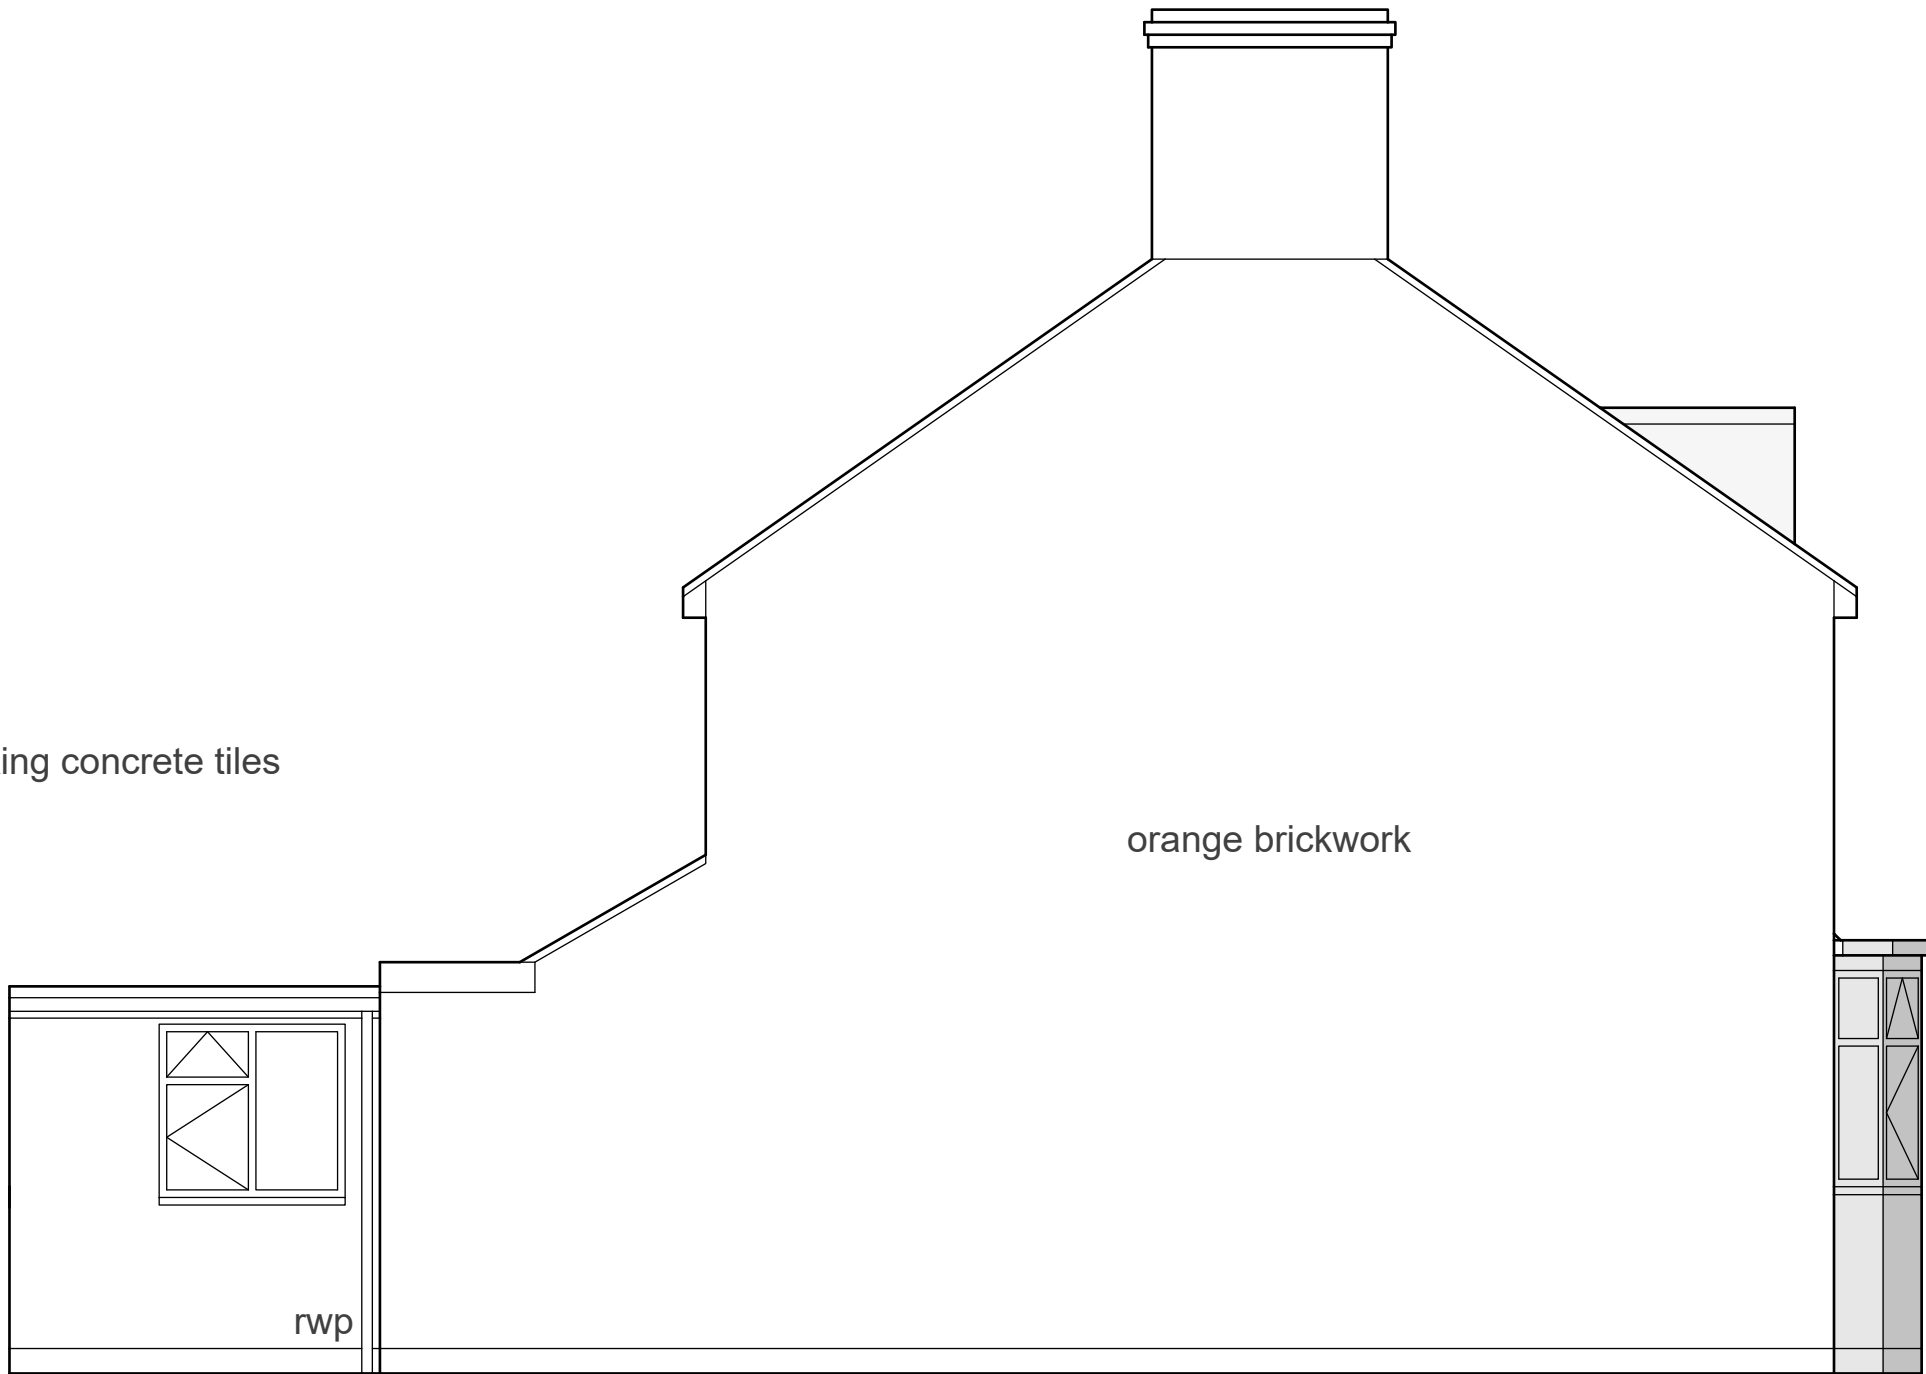


NORTH WEST ELEVATION

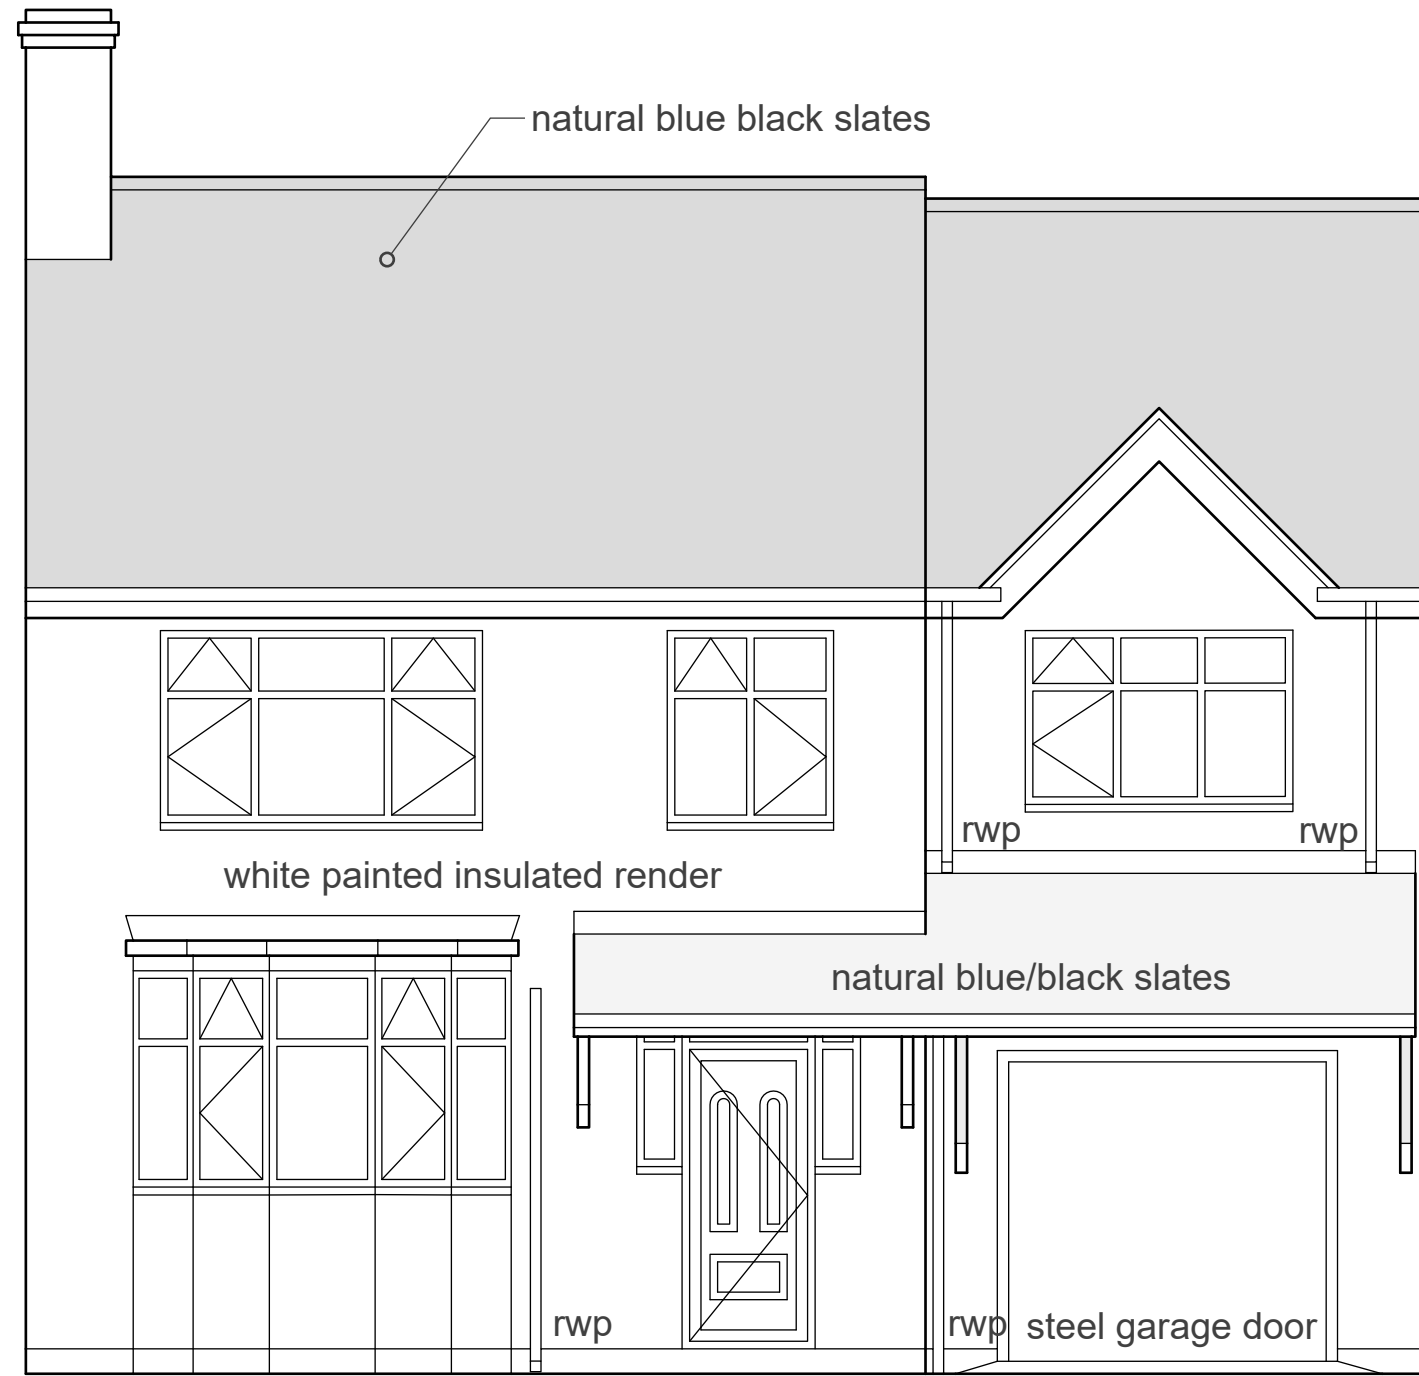

SOUTH WEST ELEVATION

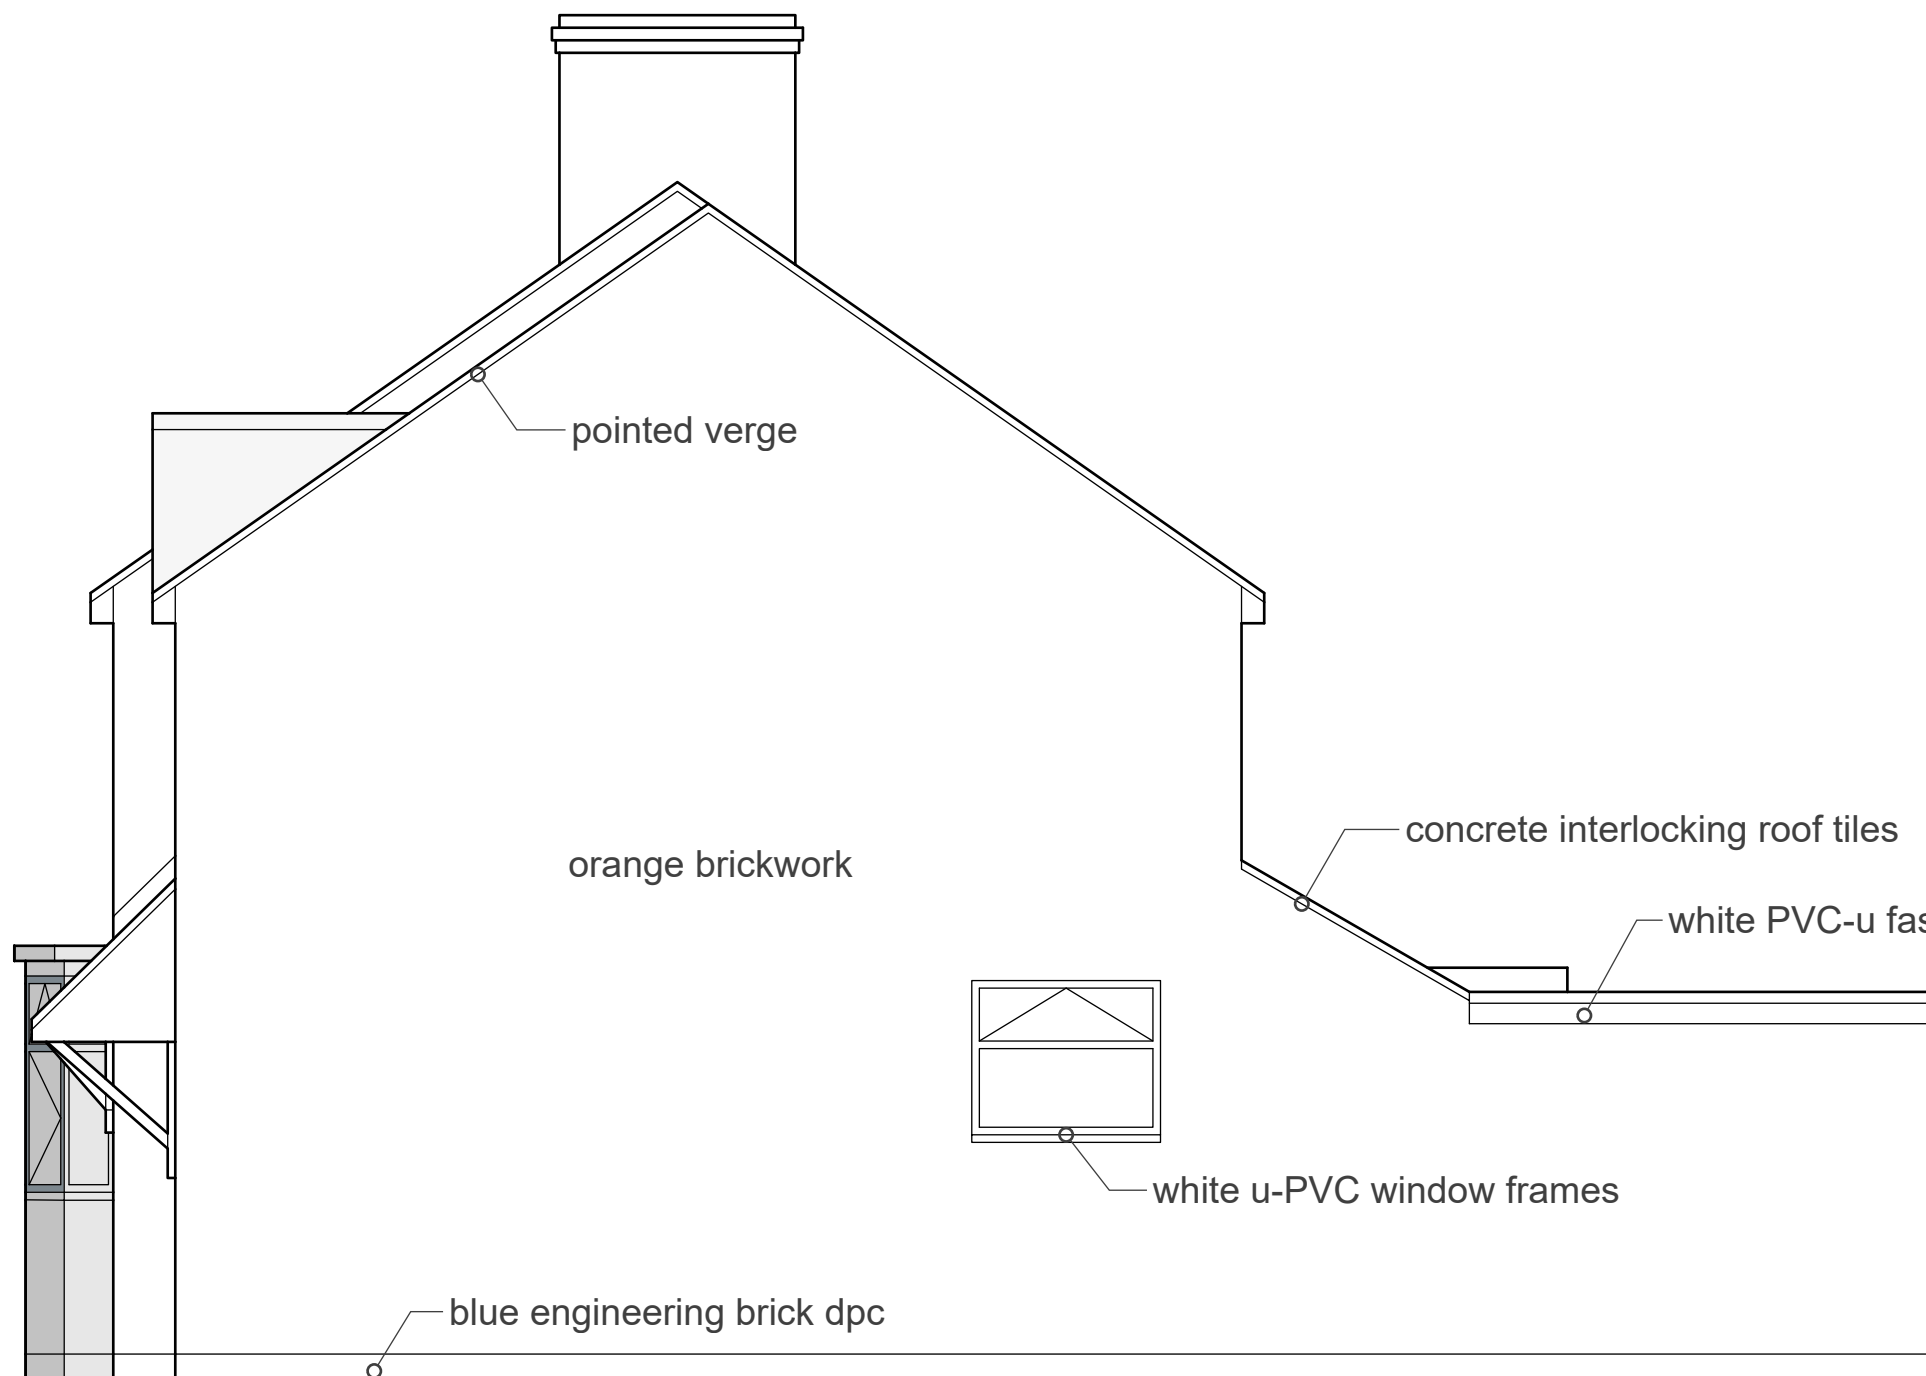

SOUTH EAST ELEVATION

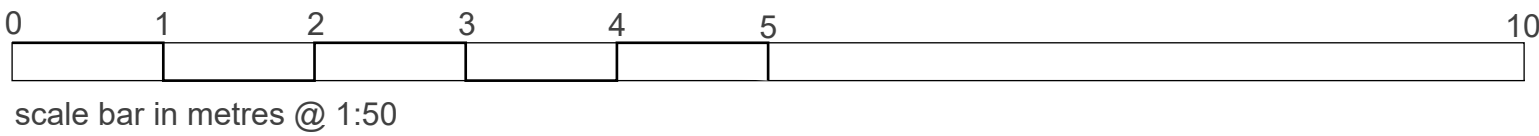

NOTES

REVISIONS		
A	Annotation of NW and SW elevations	1 8 24

EXTENSION & ALTERATIONS TO
52 WOODLAND ROAD HINCKLEY

PLANS & ELEVATIONS AS EXISTING

1:50 @ A1 29 7 24

db
David F Barnes Dip Arch RIBA
14 Pyeharps Road Burbage LE10 2JE
Telephone 01455 633410

B24/12/E01A