
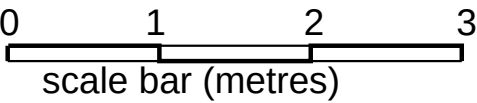


rev	description	date
A	Scale Bar Added	02/08/21

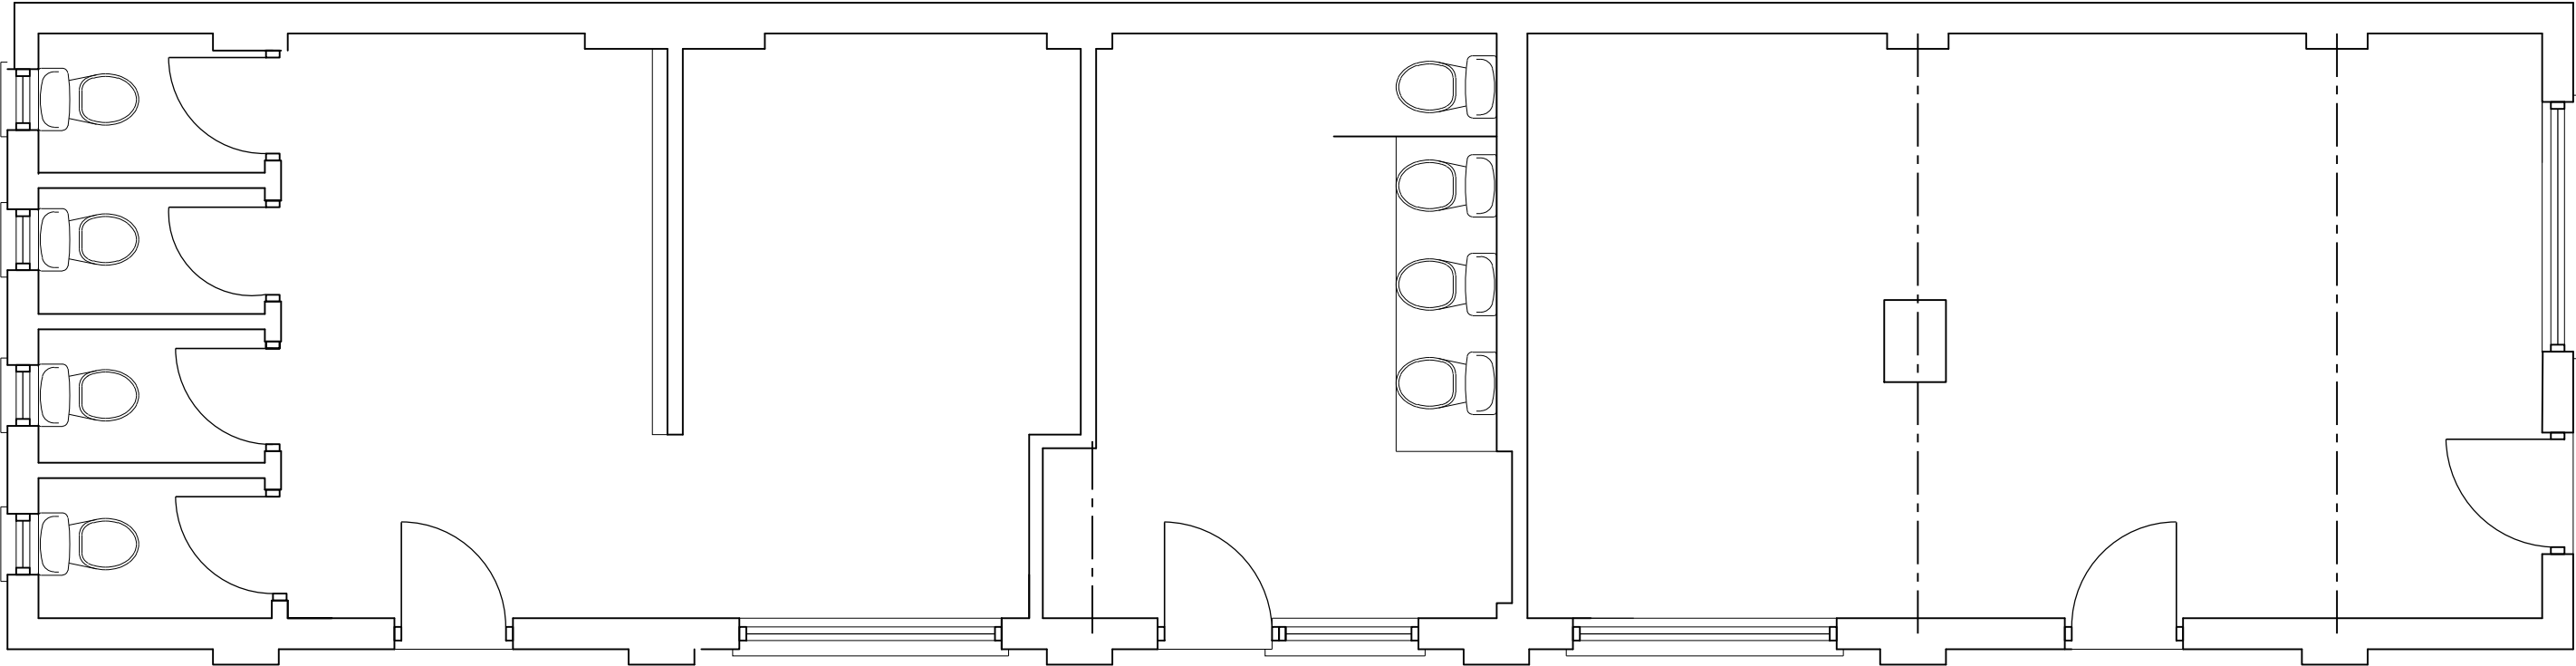

Alterations to Toilet Block
 Dixie Grammer School
 6 Station Road
 Market Bosworth

Existing Plan

drg. no.	rev.	
H114(EX)01	A	
scale	date	ref
as stated @ A3	June '24	mac / tmc

Plan scale 1/50

MAC
 Design consultants

5 Geddington Close
 Wigston
 Leicester LE18 3QU
 tel 07739663249
 collins.knighton@btinternet.com