


rev	description	date
A	Drainage and Construction Notes Added	12/07/21
B	Scale Bar Added	02/08/21

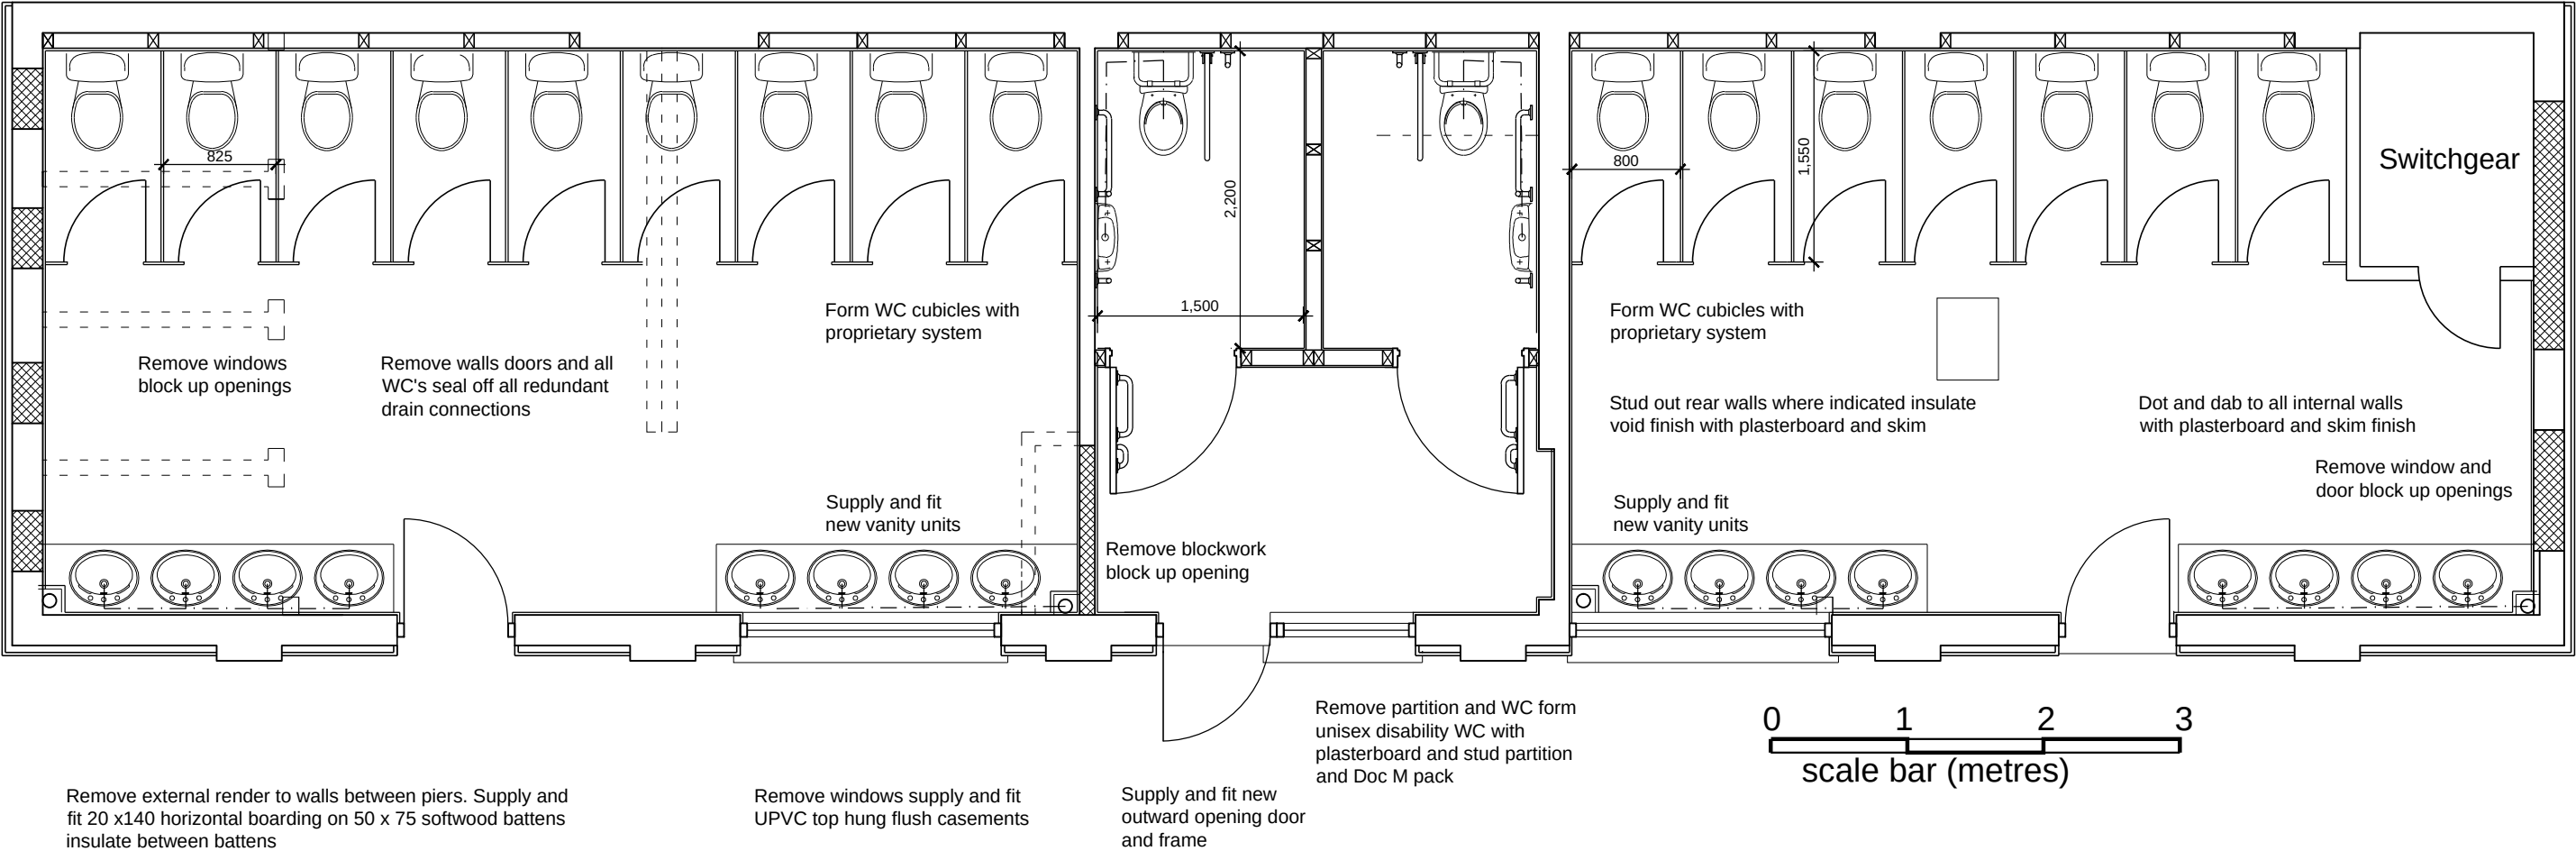

Plan scale 1/50

Alterations to Toilet Block
Dixie Grammer School
6 Station Road
Market Bosworth

Plan

drg. no.	rev.
H114(20)01	B
scale	date
as stated @ A3	June '24
ref	mac / tmc

MAC
Design consultants

5 Geddington Close
Wigston
Leicester LE18 3QU
tel 07739663249
collins.knighton@btinternet.com