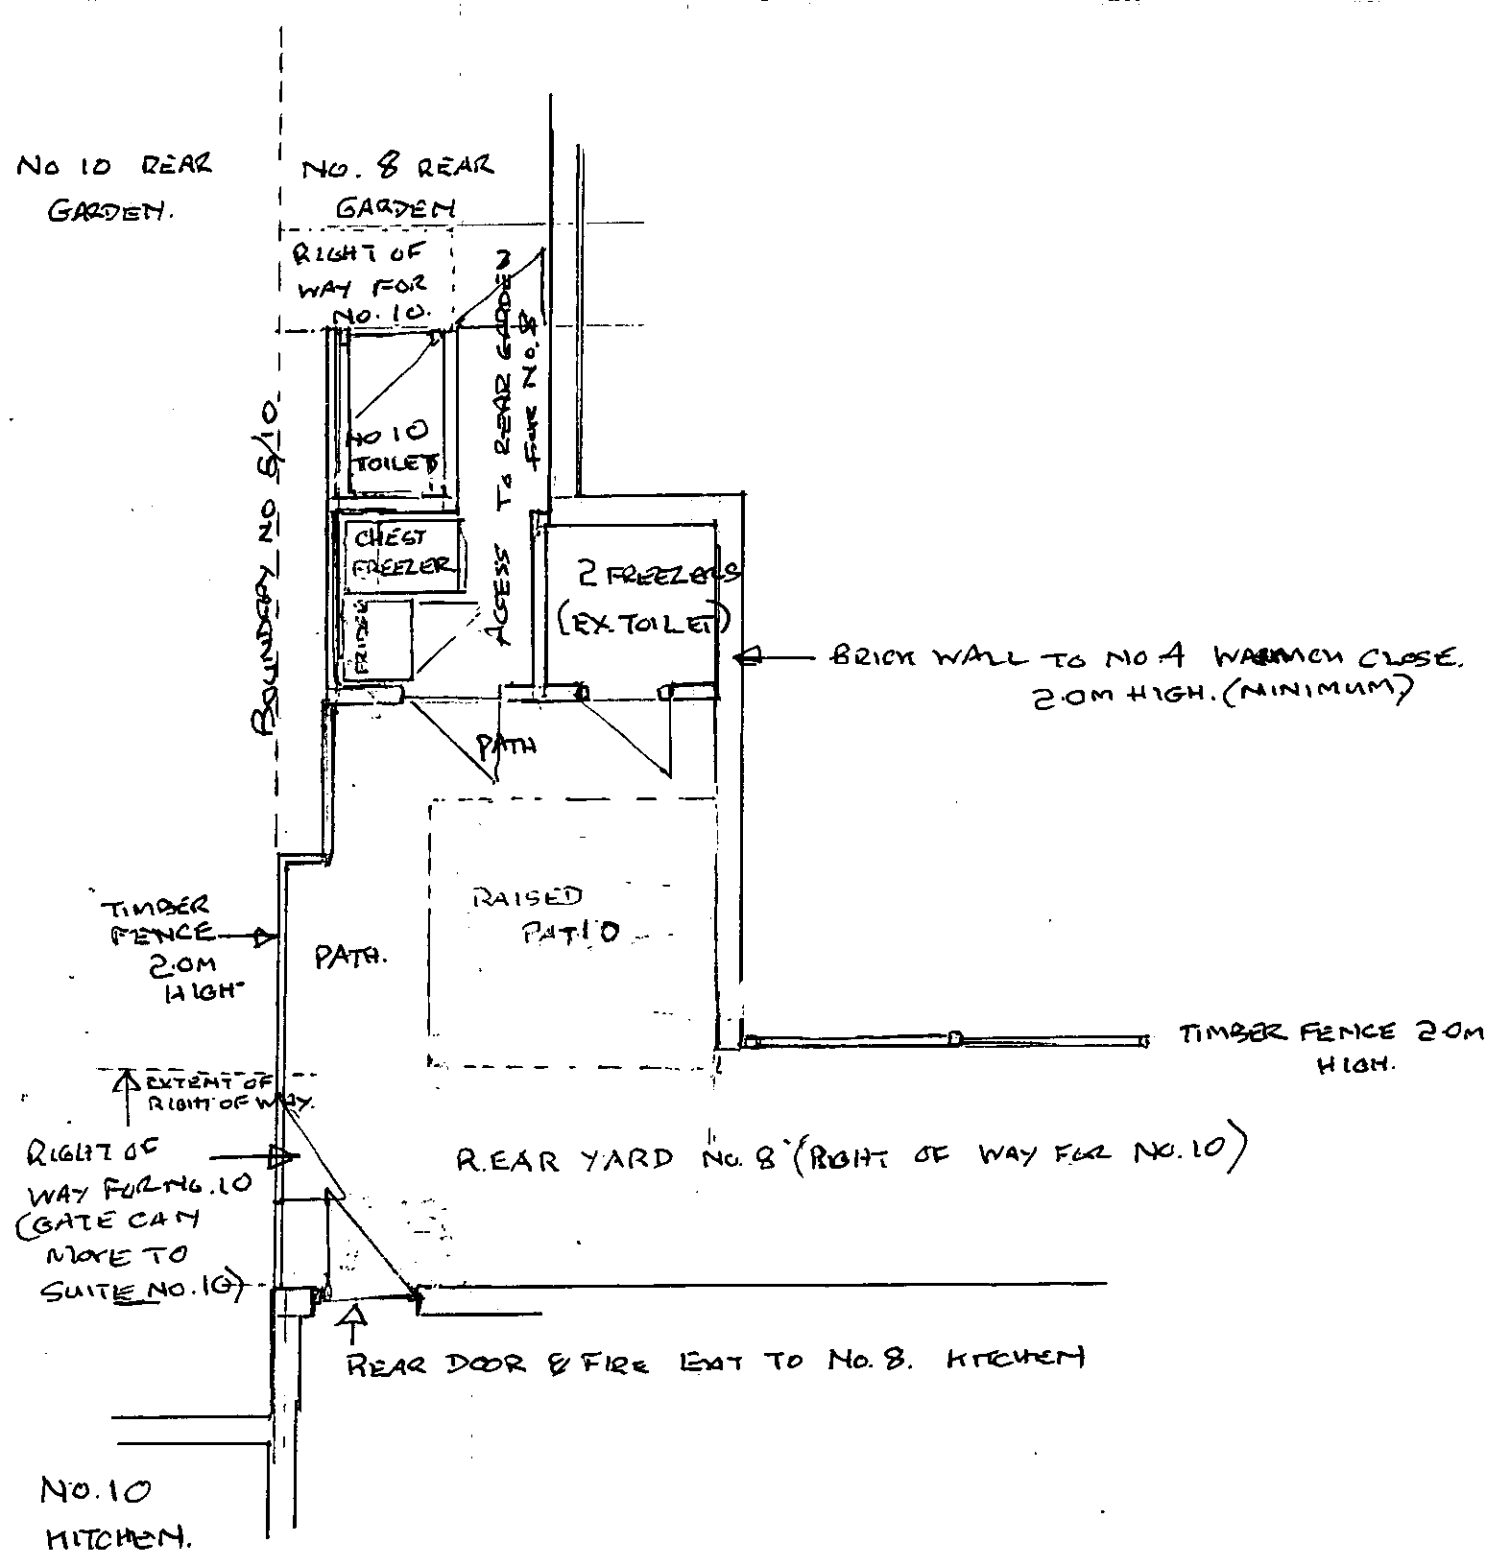


LAYOUT OF REAR GARDEN SHED & BRICK/SLATE BUILT TOILET BLOCK

SCALE 1:50

SQUARE ONE BISTRO
8, MARKET PLACE
MARKET BOSWORTH.
NR NUNEATON
WARKS.