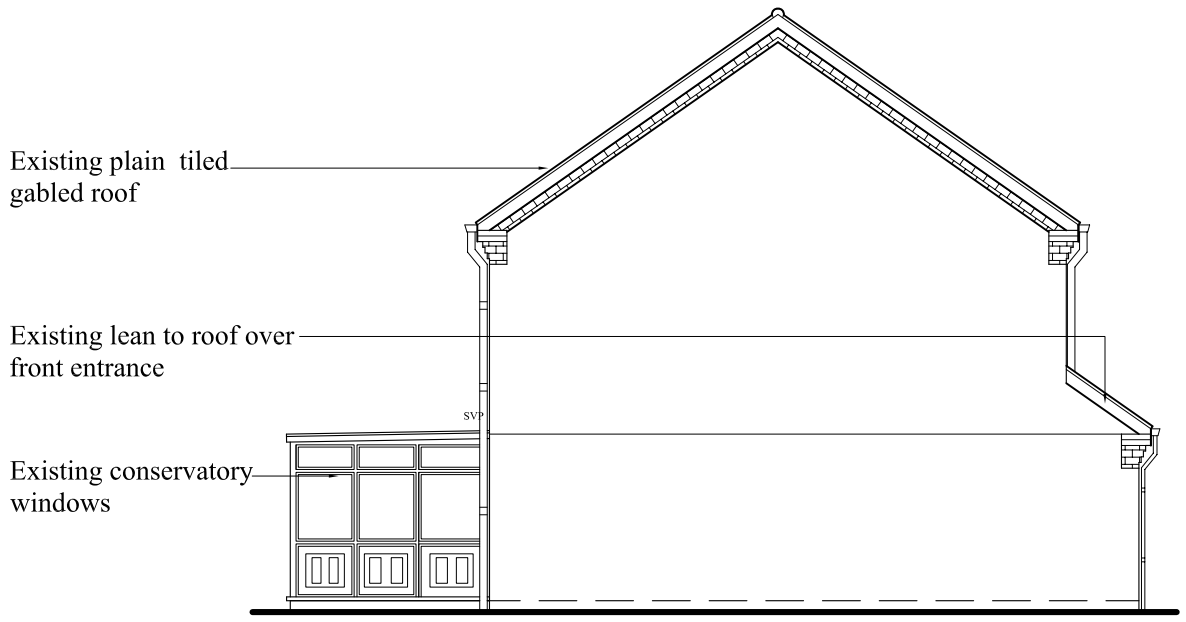

EXISTING NORTH ELEVATION

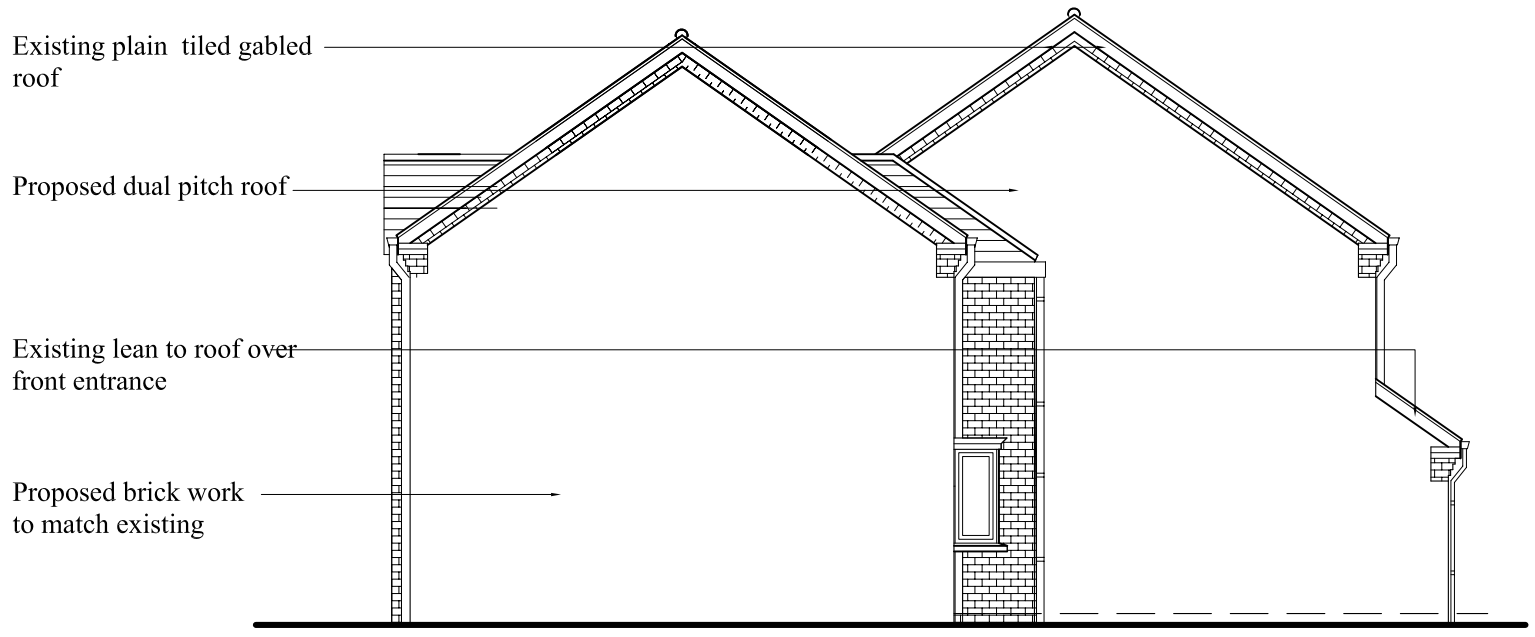

PROPOSED NORTH ELEVATION

This Drawing Is The Copyright & Must Not Be Reproduced Without Their Permission. Figured Dimensions Must Be Taken In Preference To Scaled Dimensions & All Dimensions Must Be Verified On Site Prior To Commencing Any Works.

PROJECT
PROPOSED HOUSE EXTENSION

TITLE
3 LIME AVENUE, GROBY, LEICESTERSHIRE

Rev	Date	Amendment	Auth.

DRAWN	BT
CHKD	BT
DATE	05/04/11
SCALE @ A3	1:100
REV.	

KÜNSTLER DESIGN STUDIO
178 Scraptoft Lane
Leicester
LE5 1HX
Tel : 0116 243 1647
Mob : 07979592398

KÜNSTLER DESIGNS
ARCHITECTURE

DRAWING No.
2734/07A