


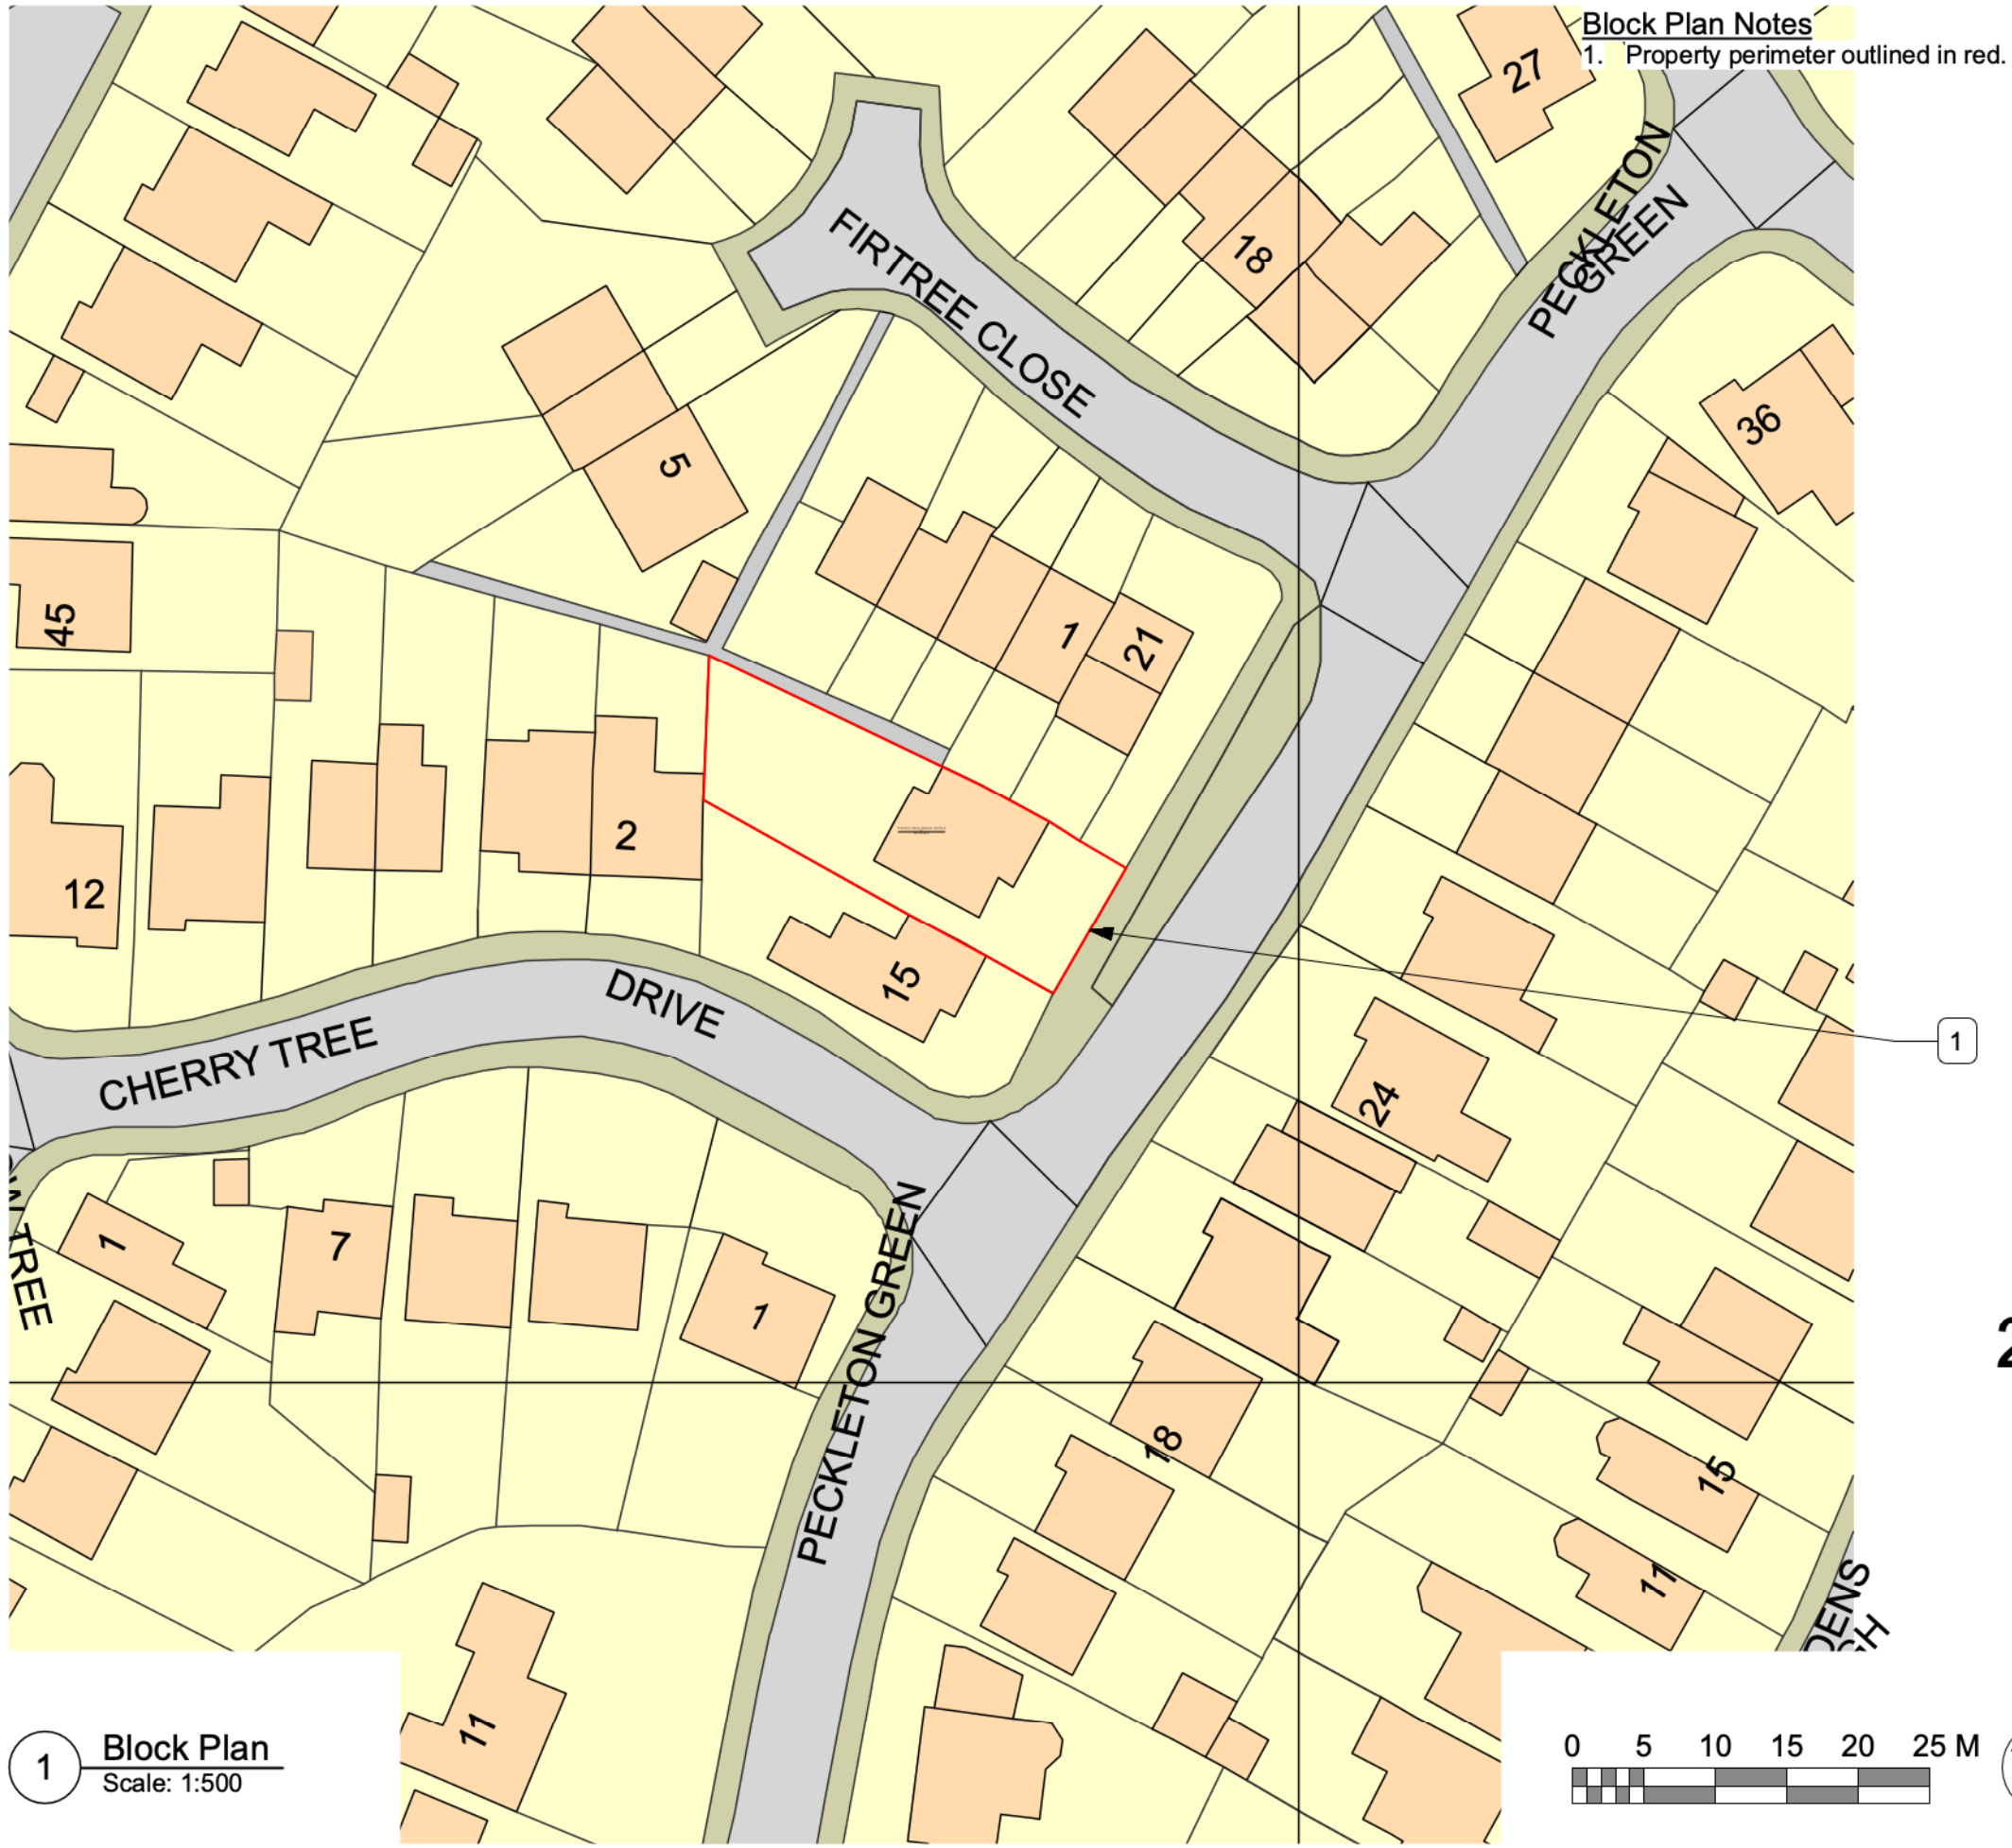

Block Plan Notes
1. Property perimeter outlined in red.



THE DESIGN SOCIAL

134 Kirkby Road Barwell LE9 8FN UK
T: +44 (0)1455 446521 F: +44 (0)1455 446521
E: admin@thedesignsocial.com

GENERAL DRAWING NOTES

© This drawing is not to be shown to any Third Party unless agreed by The Design Social.

This drawing shows 'design intent' only.
It is the responsibility of the appointed contractor to finalise development, using specialists approved by The Design Social, & produce detailed working drawings.
ALL working drawings to be approved by The Design Social prior to manufacture.

REV.	DATE	NOTES	REV. BY
------	------	-------	---------



THE DESIGN SOCIAL

Paul Amos				
17 Peckleton Green, Barwell, Leicester, LE9 8LD				
Block Plan				
AUTHOR	L.R.	DATE	31/08/2023	APPROVED
				P.A.
SCALE	1:500 @ A3		READ WITH	0294 (A) GA 001
DRAWING No.	0294	(A)	GA	002
Project No.		Type	Asa	Number
Rev				
DRAWING STATUS				
For Approval				