


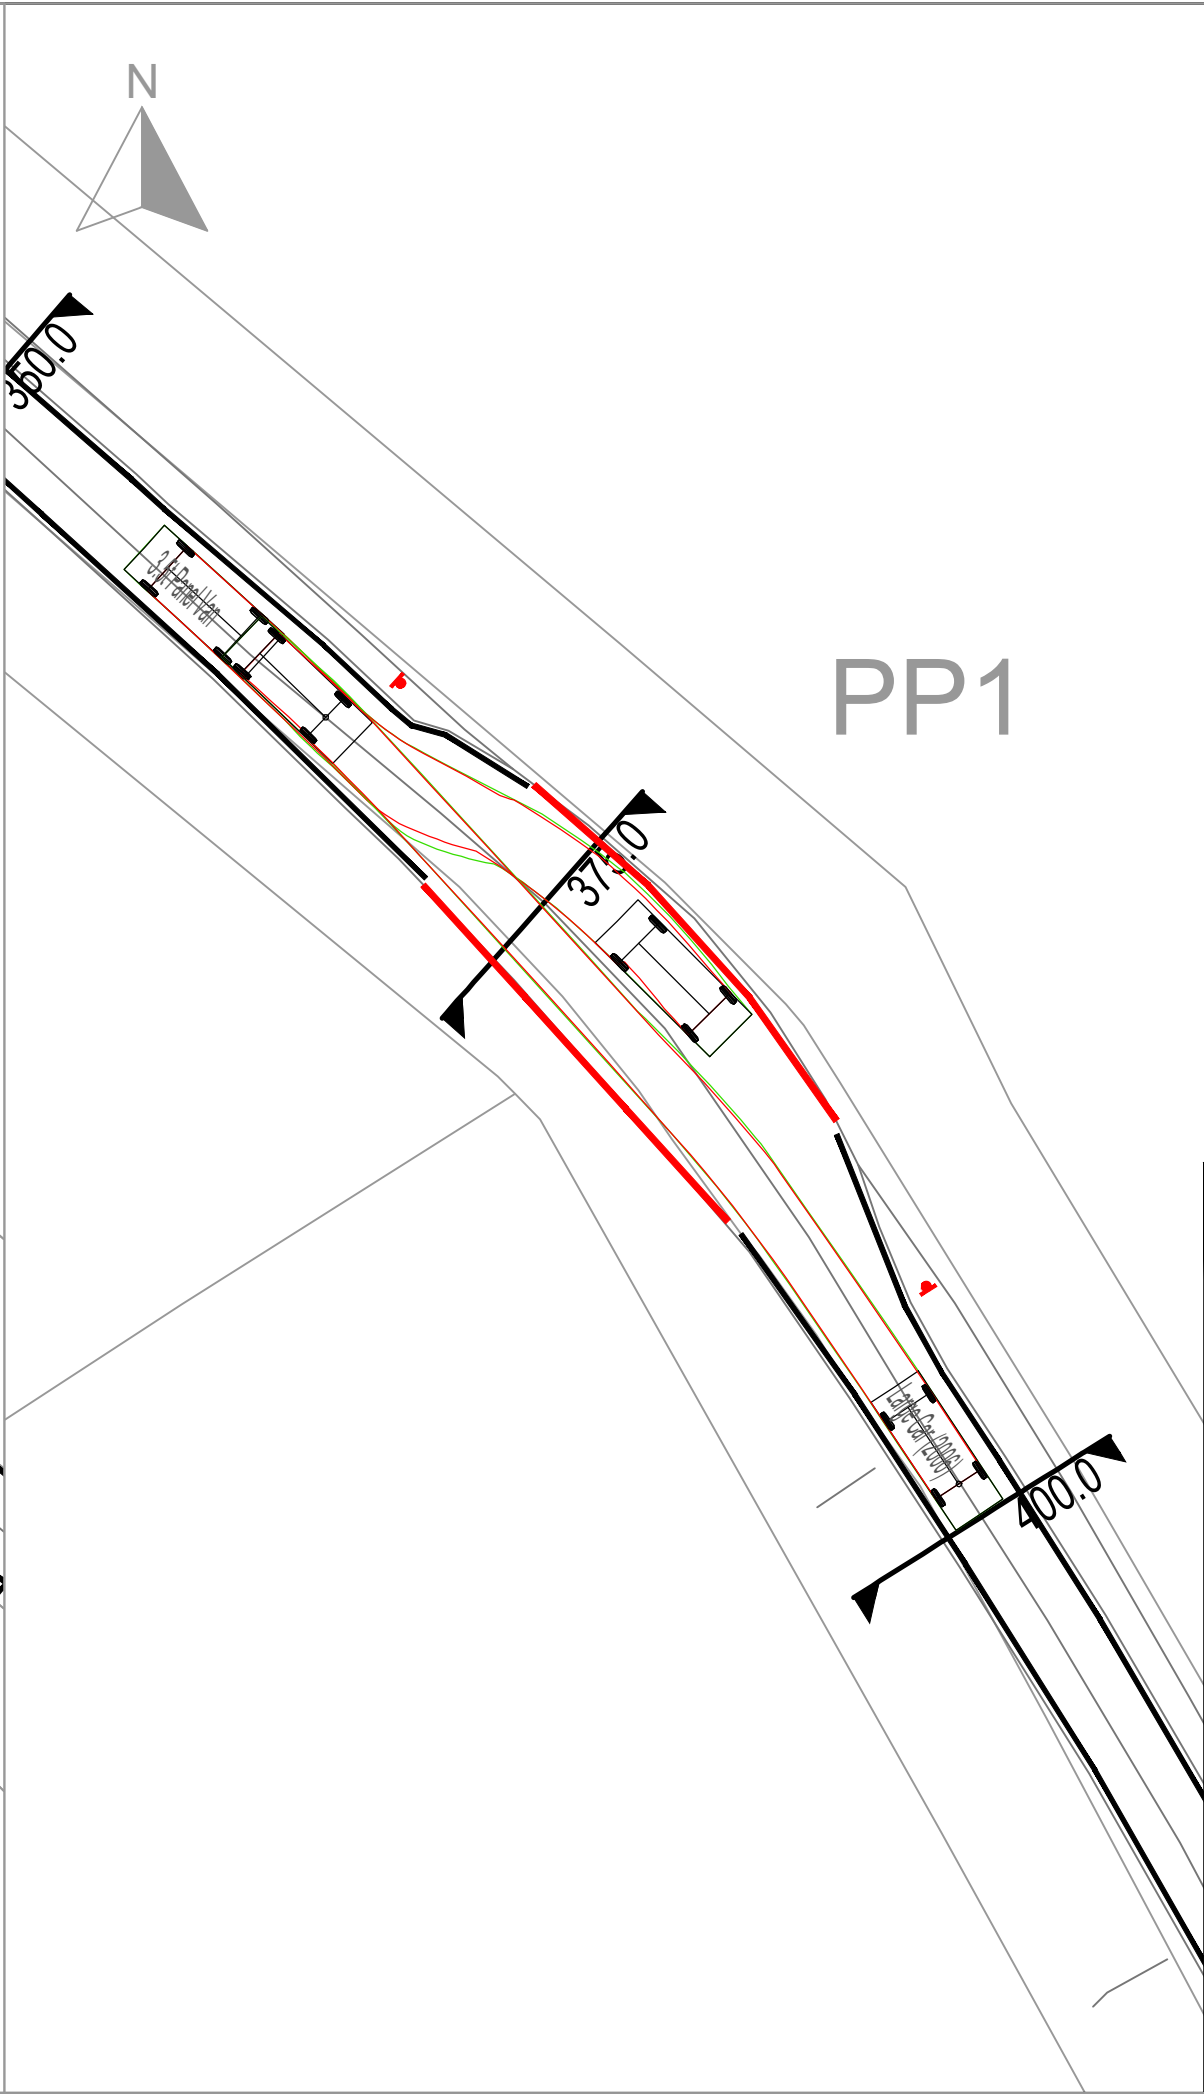


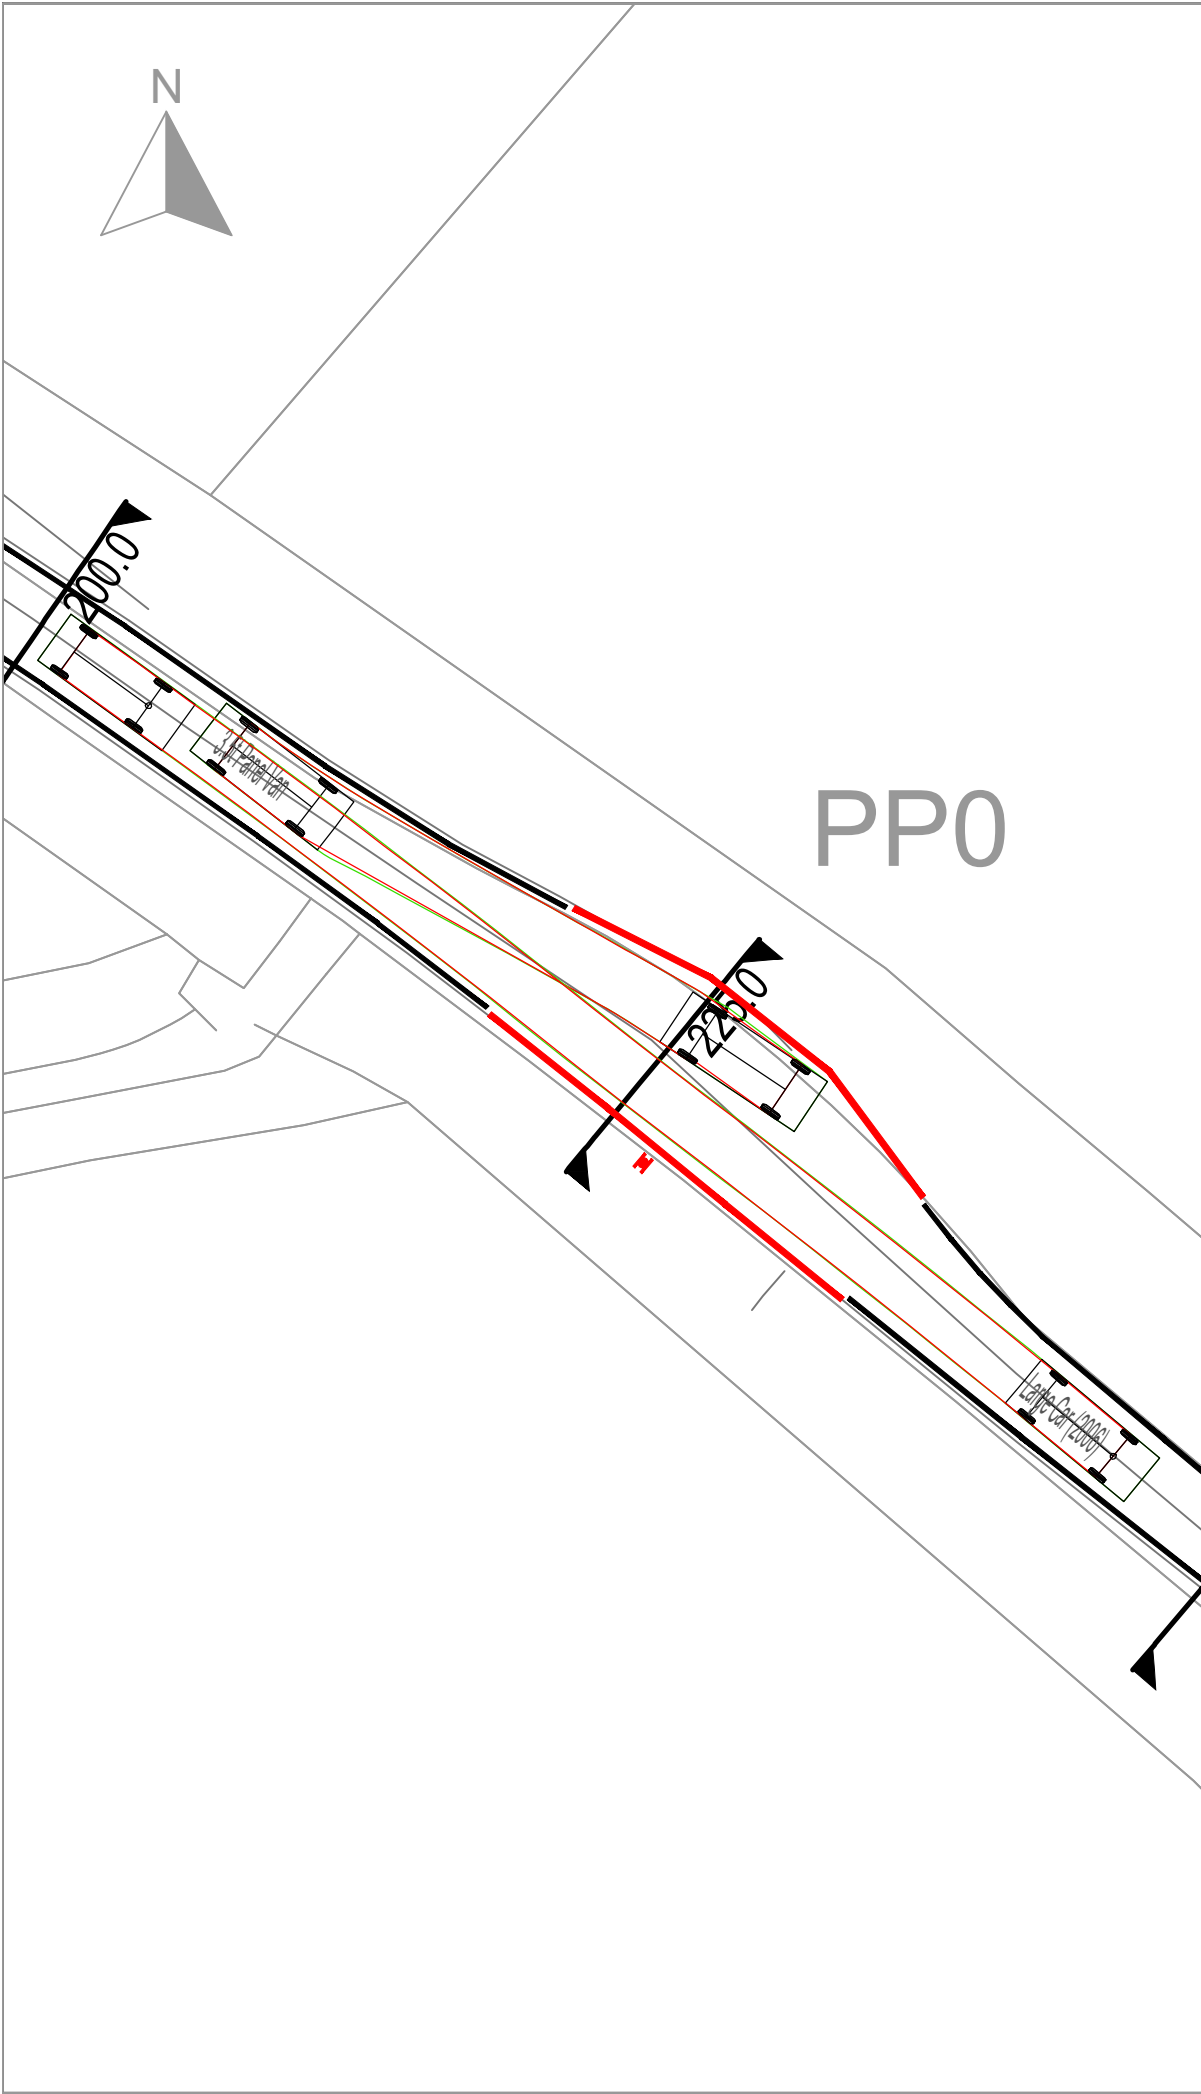

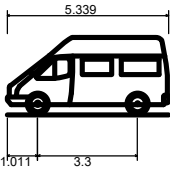

3.5t Panel Van
Overall Length
Overall Width
Overall Body Height
Min Body Ground Clearance
Track Width
Lock to lock time
Kerb to Kerb Turning Radius

5.339m
1.986m
2.565m
0.338m
1.986m
4.00s
6.400m

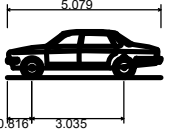

Large Car (2006)
Overall Length
Overall Width
Overall Body Height
Min Body Ground Clearance
Max Track Width
Lock to lock time
Kerb to Kerb Turning Radius

5.079m
1.872m
1.525m
0.310m
1.831m
4.00s
5.900m

REV	DESCRIPTION	DATE	INITIAL

PURPOSE OF ISSUE



DAVIDSONS

Wilson House, Leicester Road, Ibstock,
Leicestershire. LE67 6HP
T: 01530 261 444 F:01530 267 101
www.davidsonsgroup.co.uk
E: info@davidsonsgroup.co.uk

PROJECT:

Stoke Golding

TITLE:

Visibility and Tracking Assessment of
Proposed Passing Place (1)

DRAWN:

DP

CHECKED:

BT

DATE:

Aug 2023

SCALE:

1:250

REV:

-

PAPER SIZE:

A3

DWG No:

1189-ENG-1550