

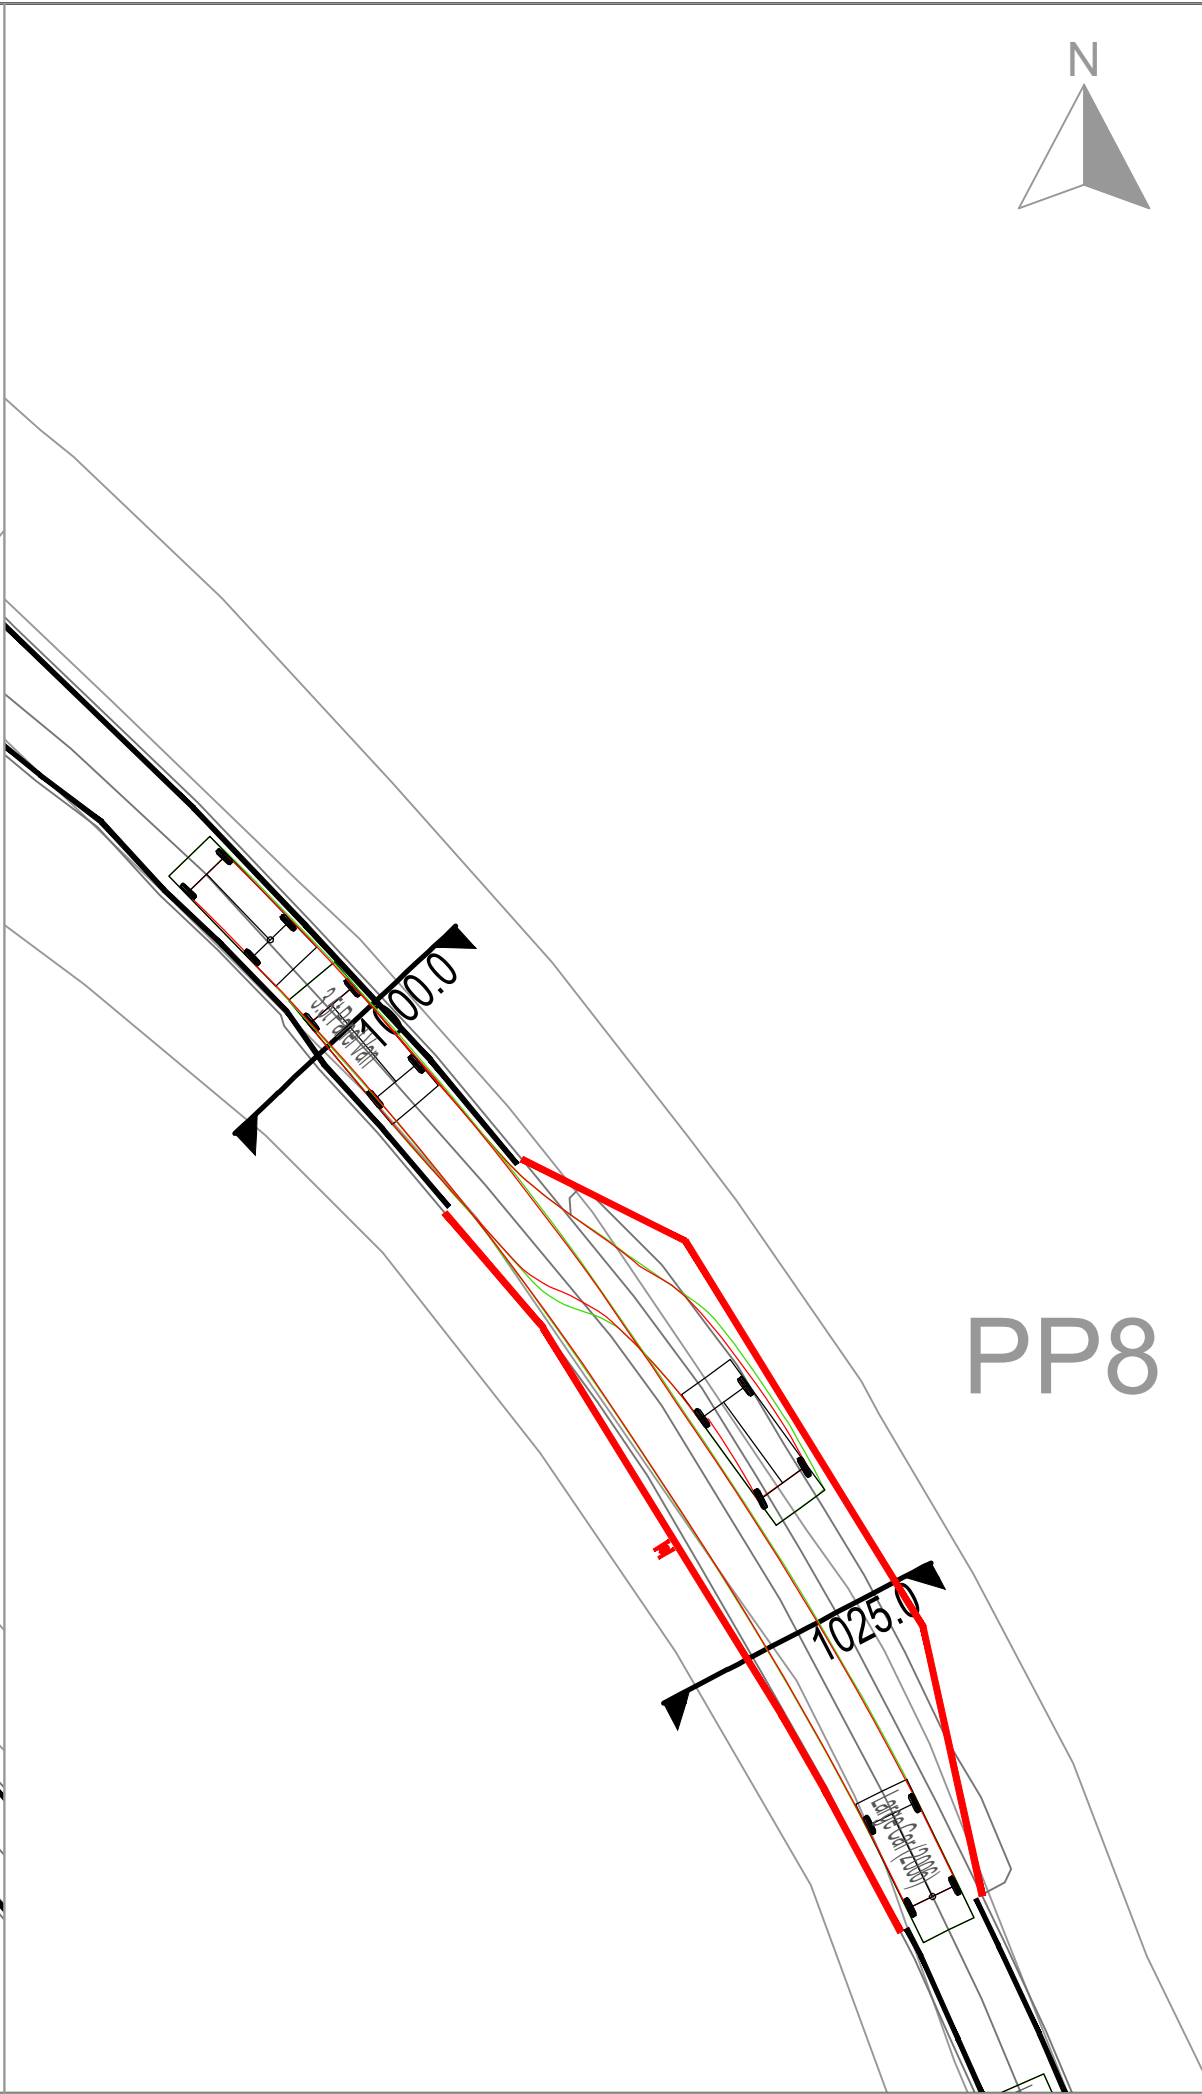
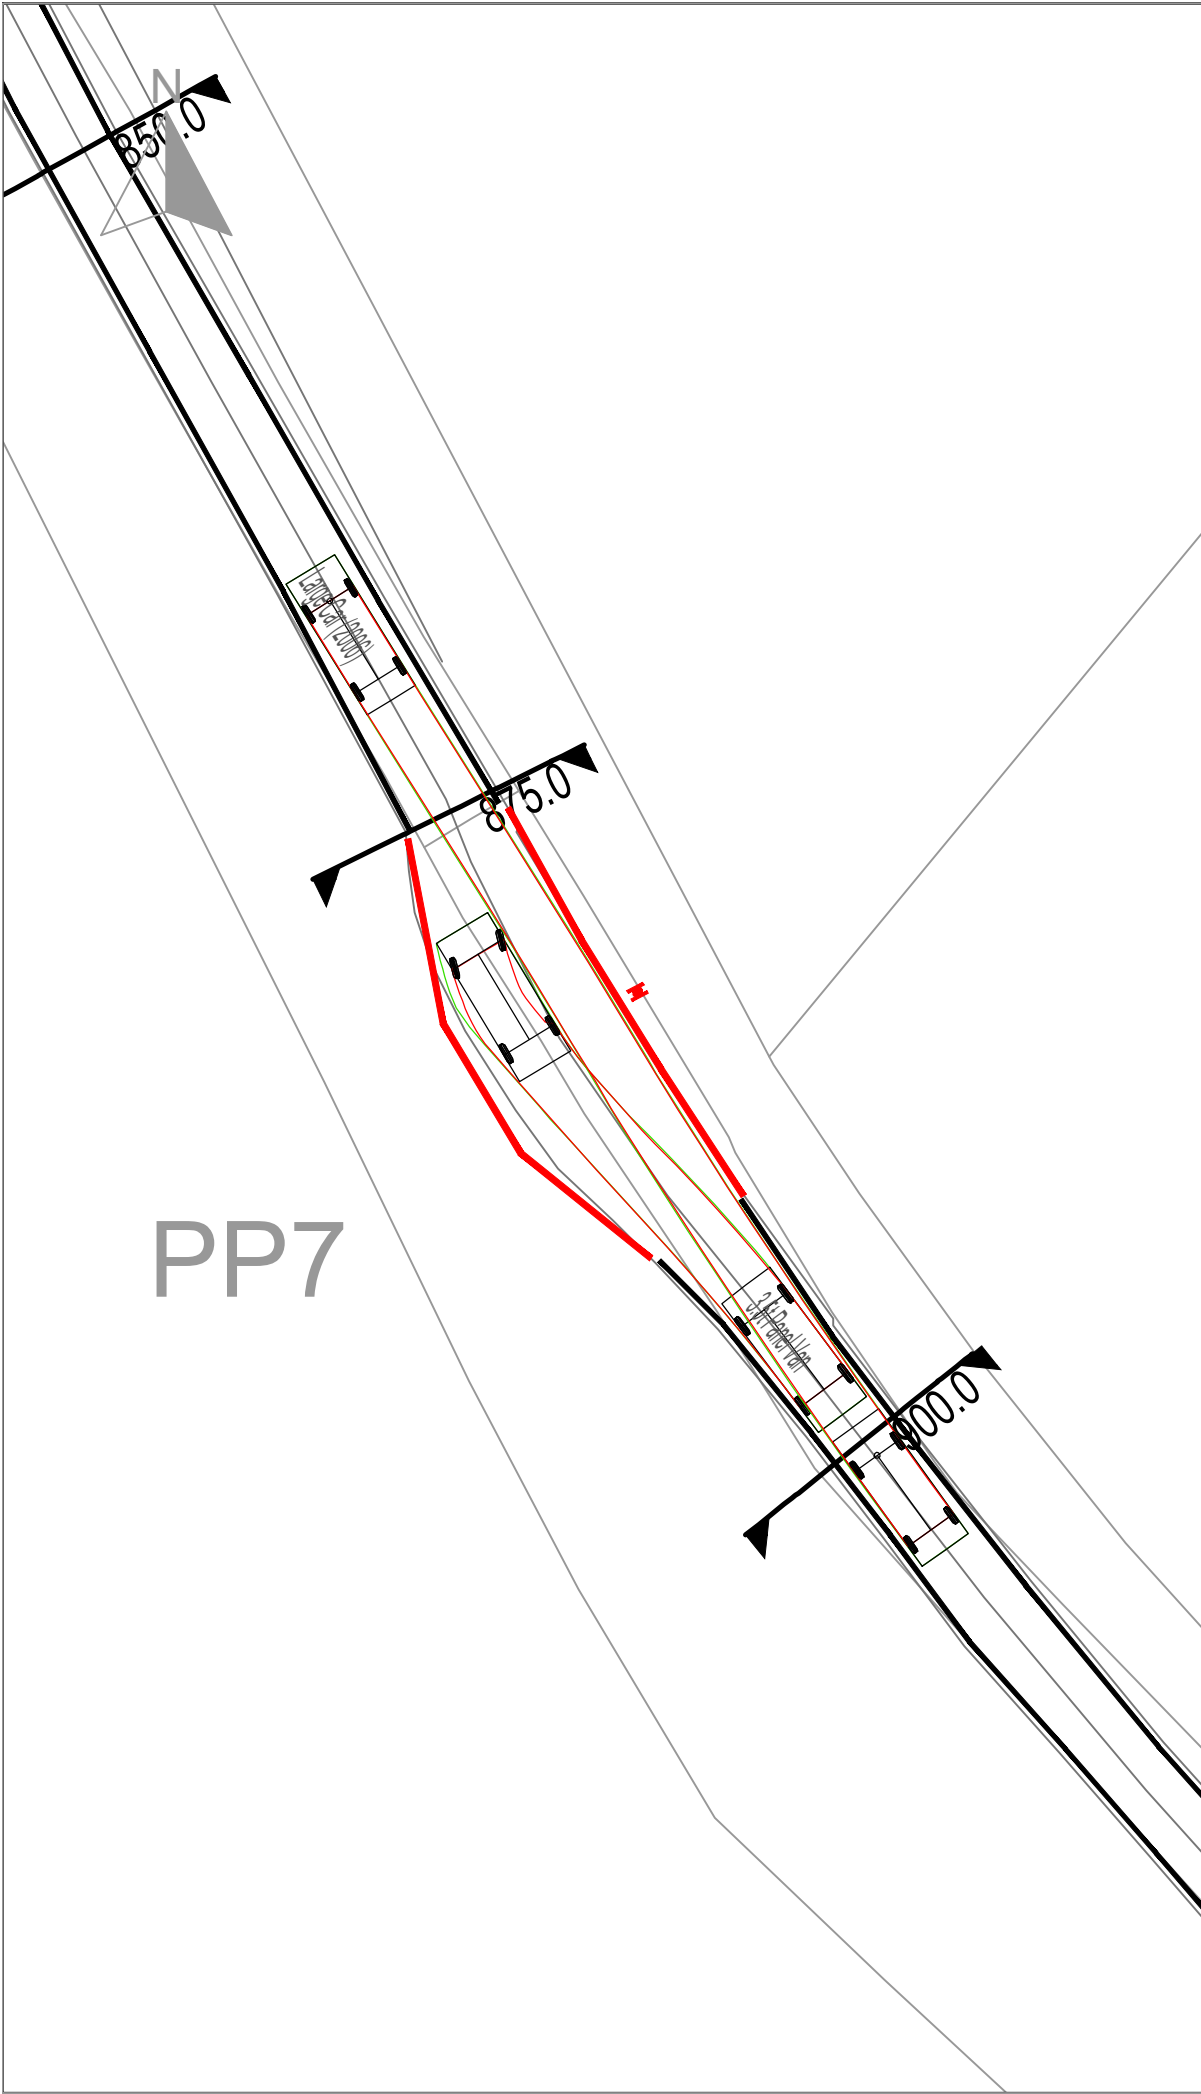


3.5t Panel Van
Overall Length 5.339m
Overall Width 1.986m
Overall Body Height 2.565m
Min Body Ground Clearance 0.338m
Track Width 1.986m
Lock to lock time 4.00s
Kerb to Kerb Turning Radius 6.400m

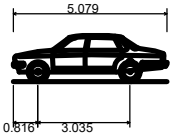

Large Car (2006)
Overall Length 5.079m
Overall Width 1.872m
Overall Body Height 1.525m
Min Body Ground Clearance 0.310m
Max Track Width 1.831m
Lock to lock time 4.00s
Kerb to Kerb Turning Radius 5.900m

REV	DESCRIPTION	DATE	INITIAL
PURPOSE OF ISSUE			

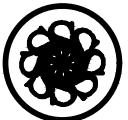

DAVIDSONS

Wilson House, Leicester Road, Ibstock,
Leicestershire. LE67 6HP
T: 01530 261 444 F:01530 267 101
www.davidsonsgroup.co.uk
E: info@davidsonsgroup.co.uk

PROJECT: Stoke Golding		
TITLE: Visibility and Tracking Assessment of Proposed Passing Place (4)		
DRAWN: DP	CHECKED: BT	DATE: Aug 2023
SCALE: 1:250	REV: -	PAPER SIZE: A3
DWG No: 1184-ENG-1553		