



Issue Status			
Planning			
This drawing is copyright. Only figured dimensions to be worked to.			
Revision		Drawn	Check
P1	First Issue	WF	AD
		Date	
		24.03.23	

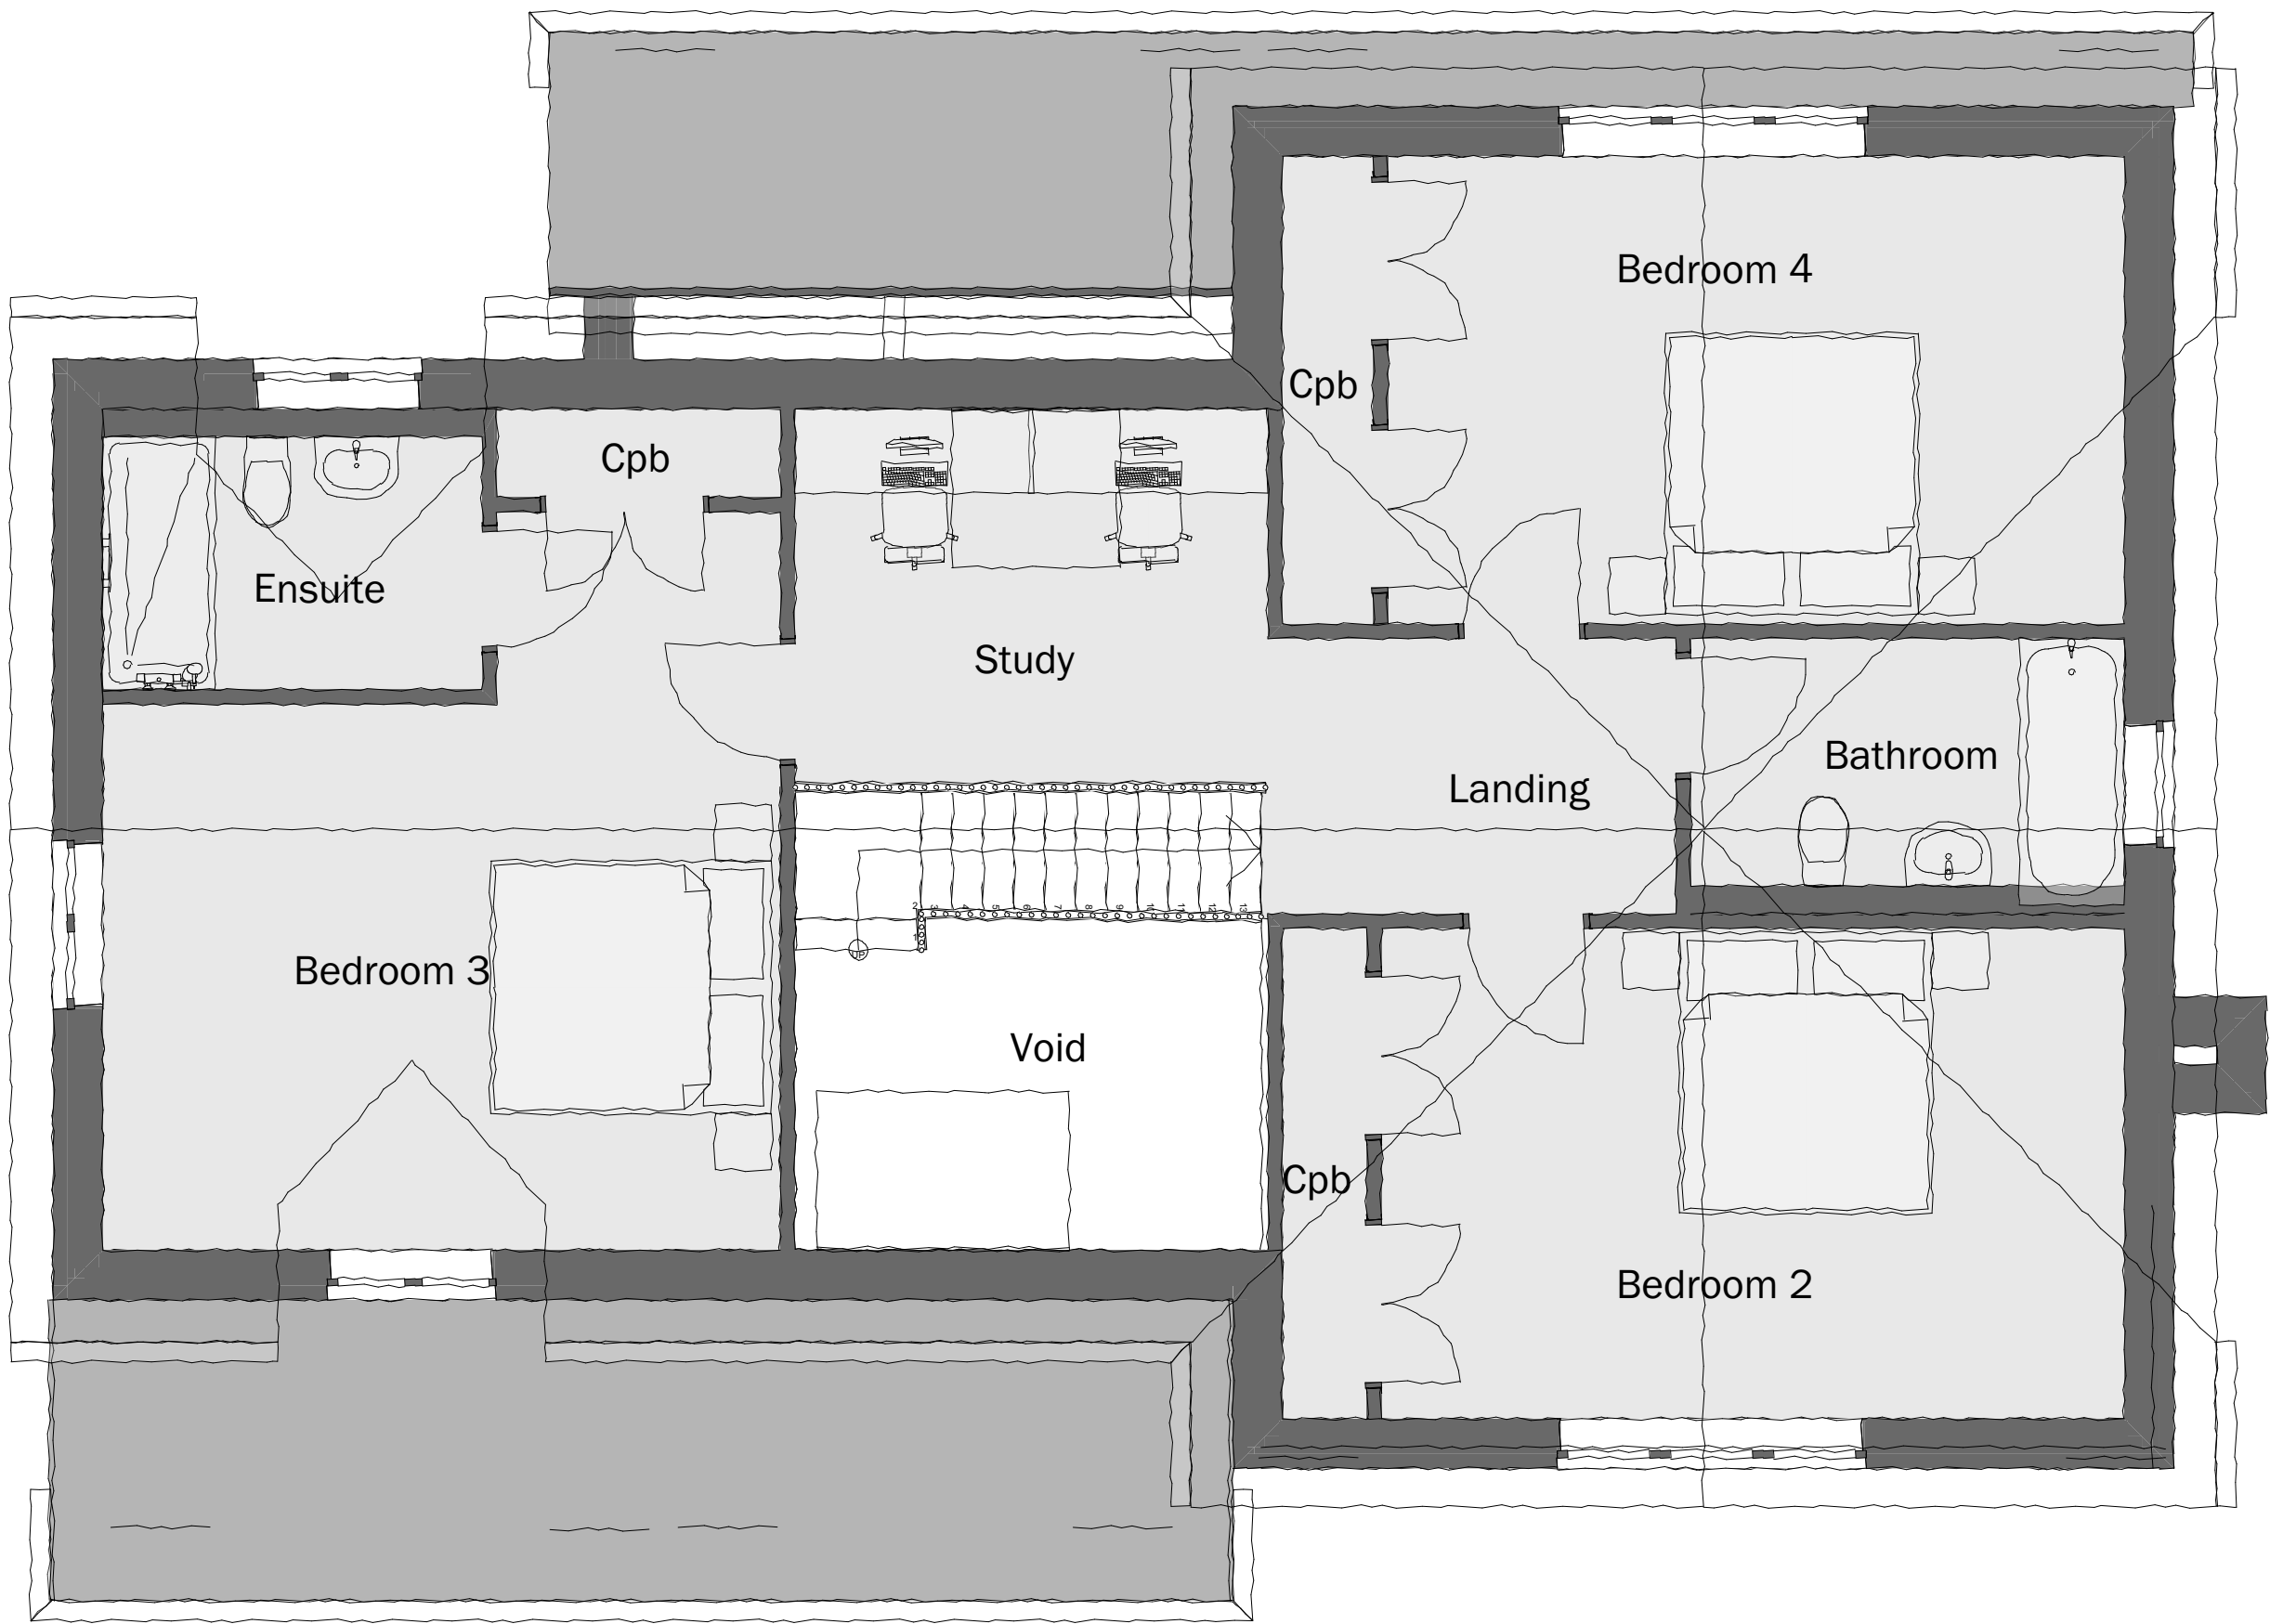

First Floor
A:92.315 m²

First Floor

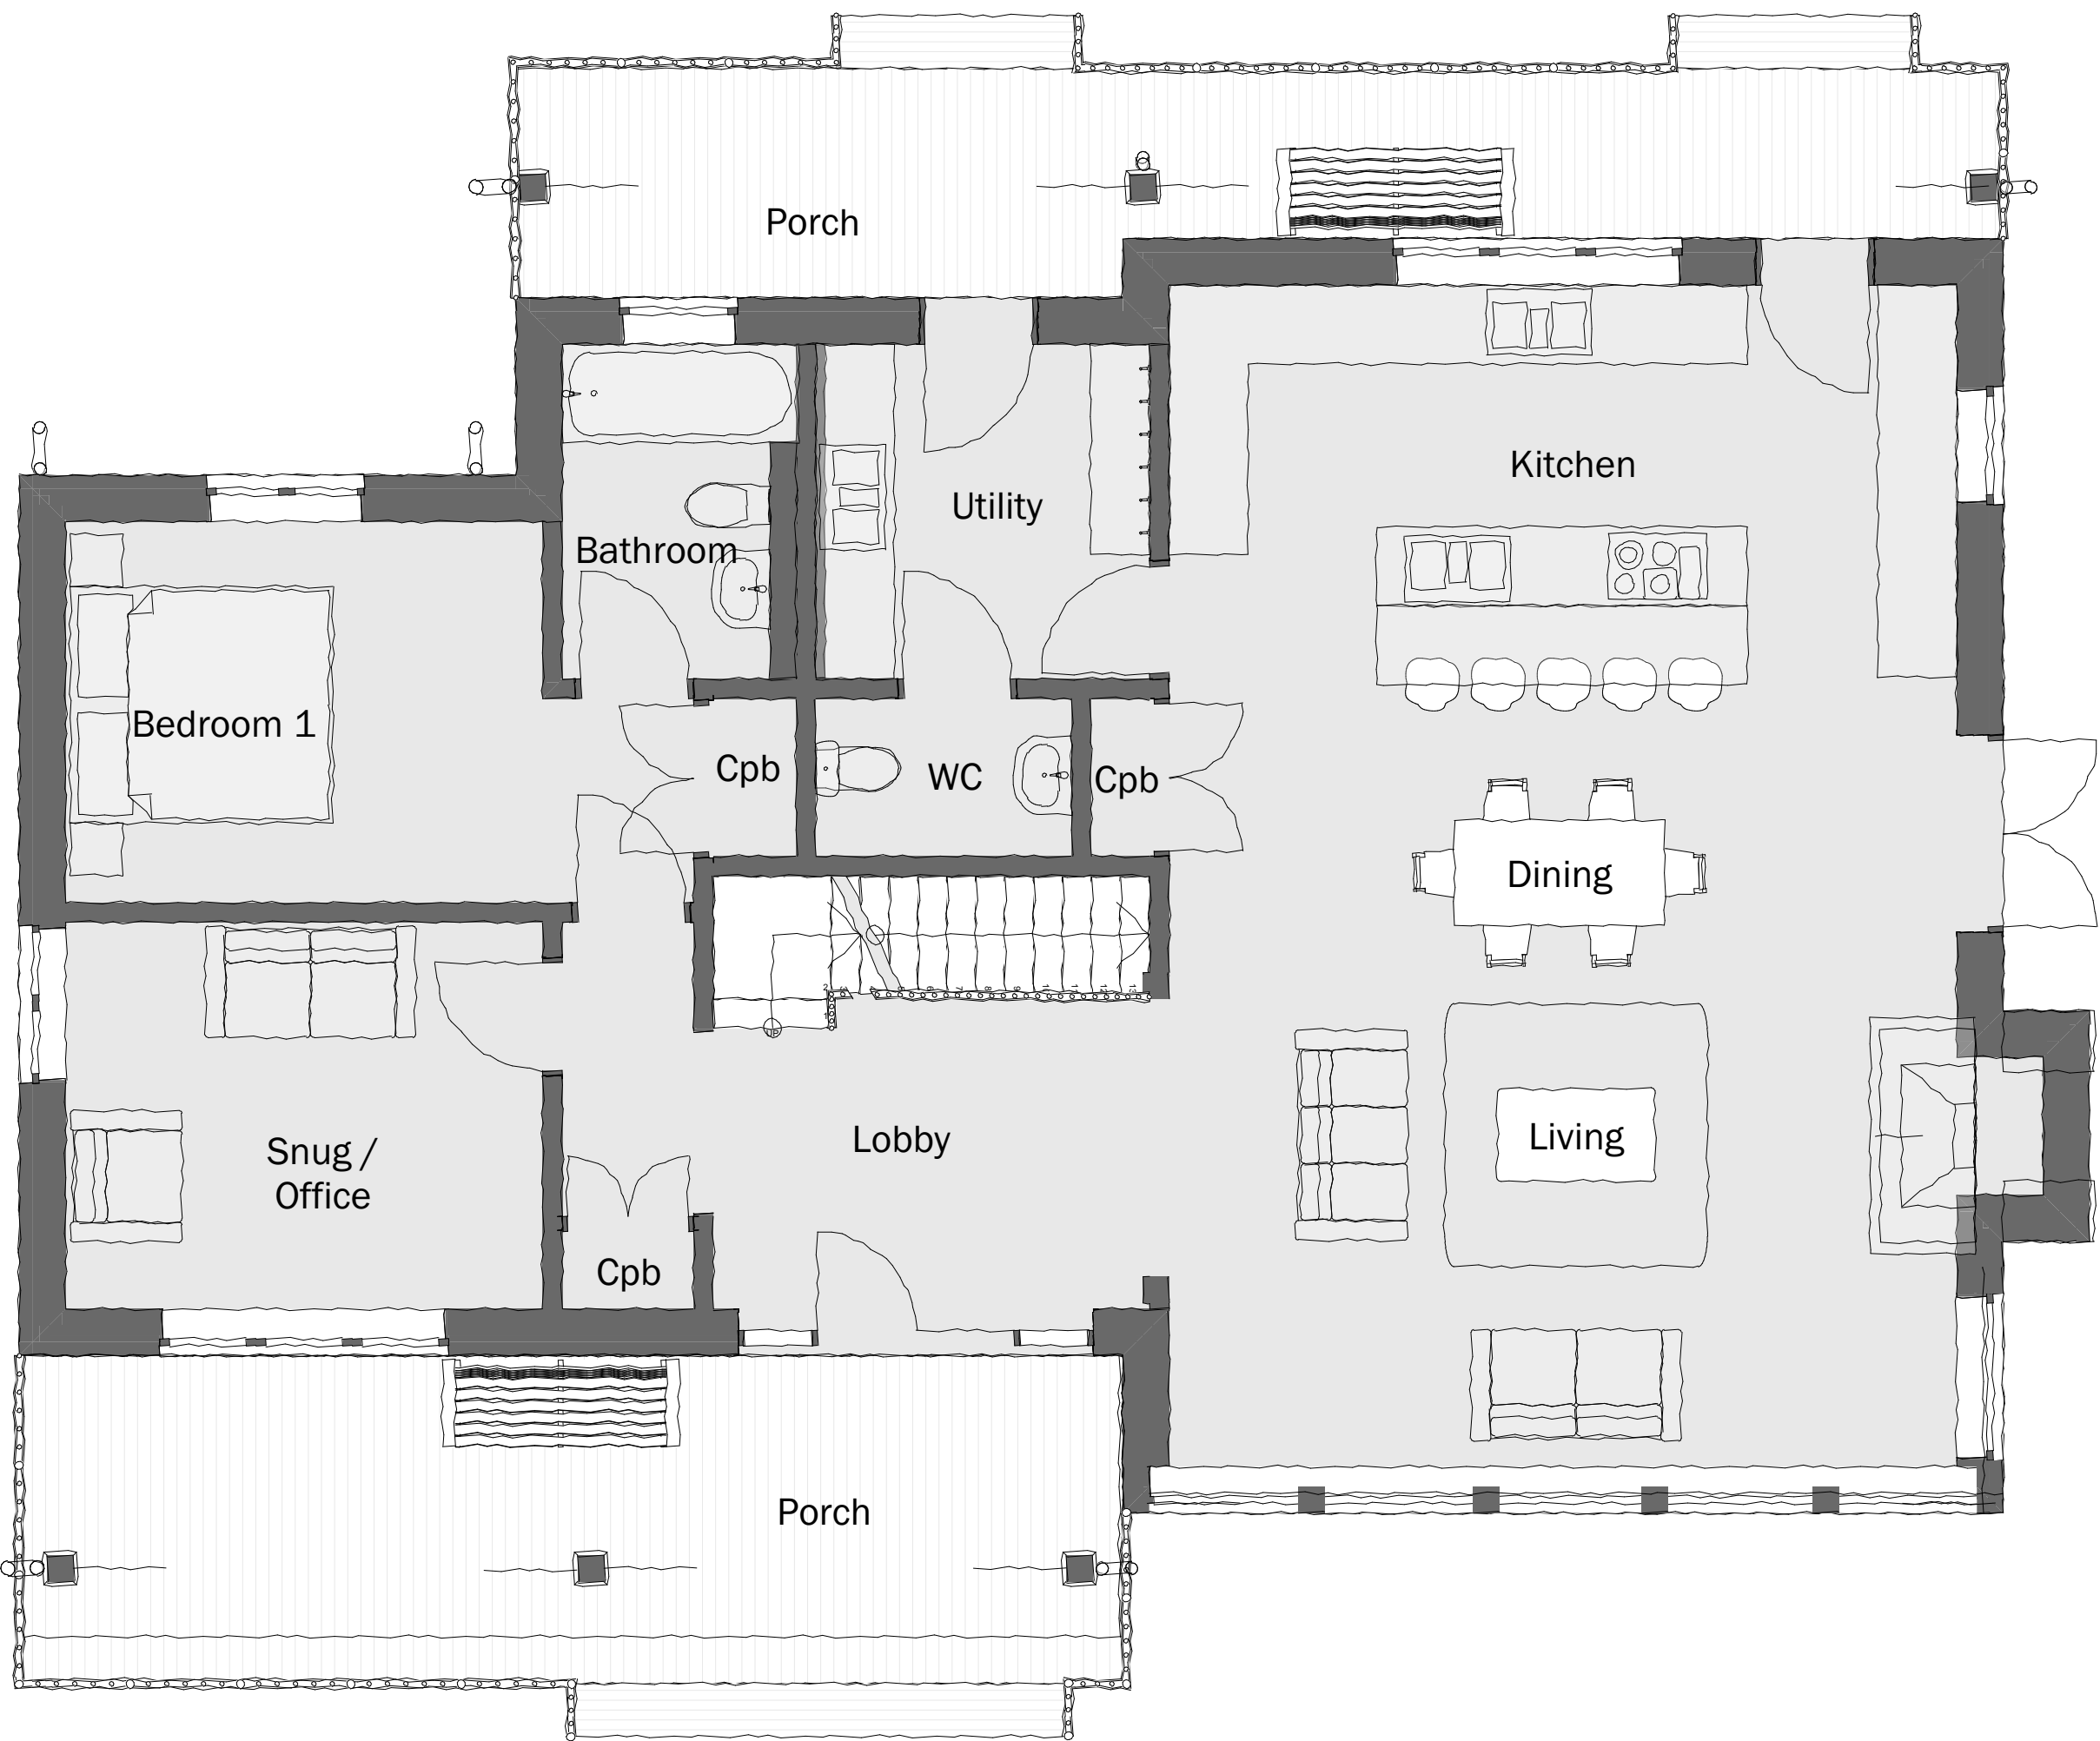

Ground Floor
A:110.497 m²

Ground Floor

client		
Sheppard		
project		
Basin Bridge Farm, Stoke Golding Proposed Replacement Dwelling		
drawing		
Plans As Proposed		
date	scale	@ A1
15.11.22	1:50	
drawn	checked	
CR	AD	

BROWN & CO

ARCHITECTURE + PLANNING

www.brown-co.com

Norwich
St Neots

01603 629673
01480 213811

Humber
Lincoln

01482 421234
01522 457800

Brown & Co Registered Office: The Atrium, St. George's Street, Norwich, Norfolk, NR3 1AB.
Registration no: DC302092. Registered in England & Wales.