


Location Plan

Site Address: Basin Bridge Bungalow, Hinckley Lane, Higham On The Hill, CV13 6JL

Date Produced: 28-Mar-2024

Scale: 1:1250 @A4

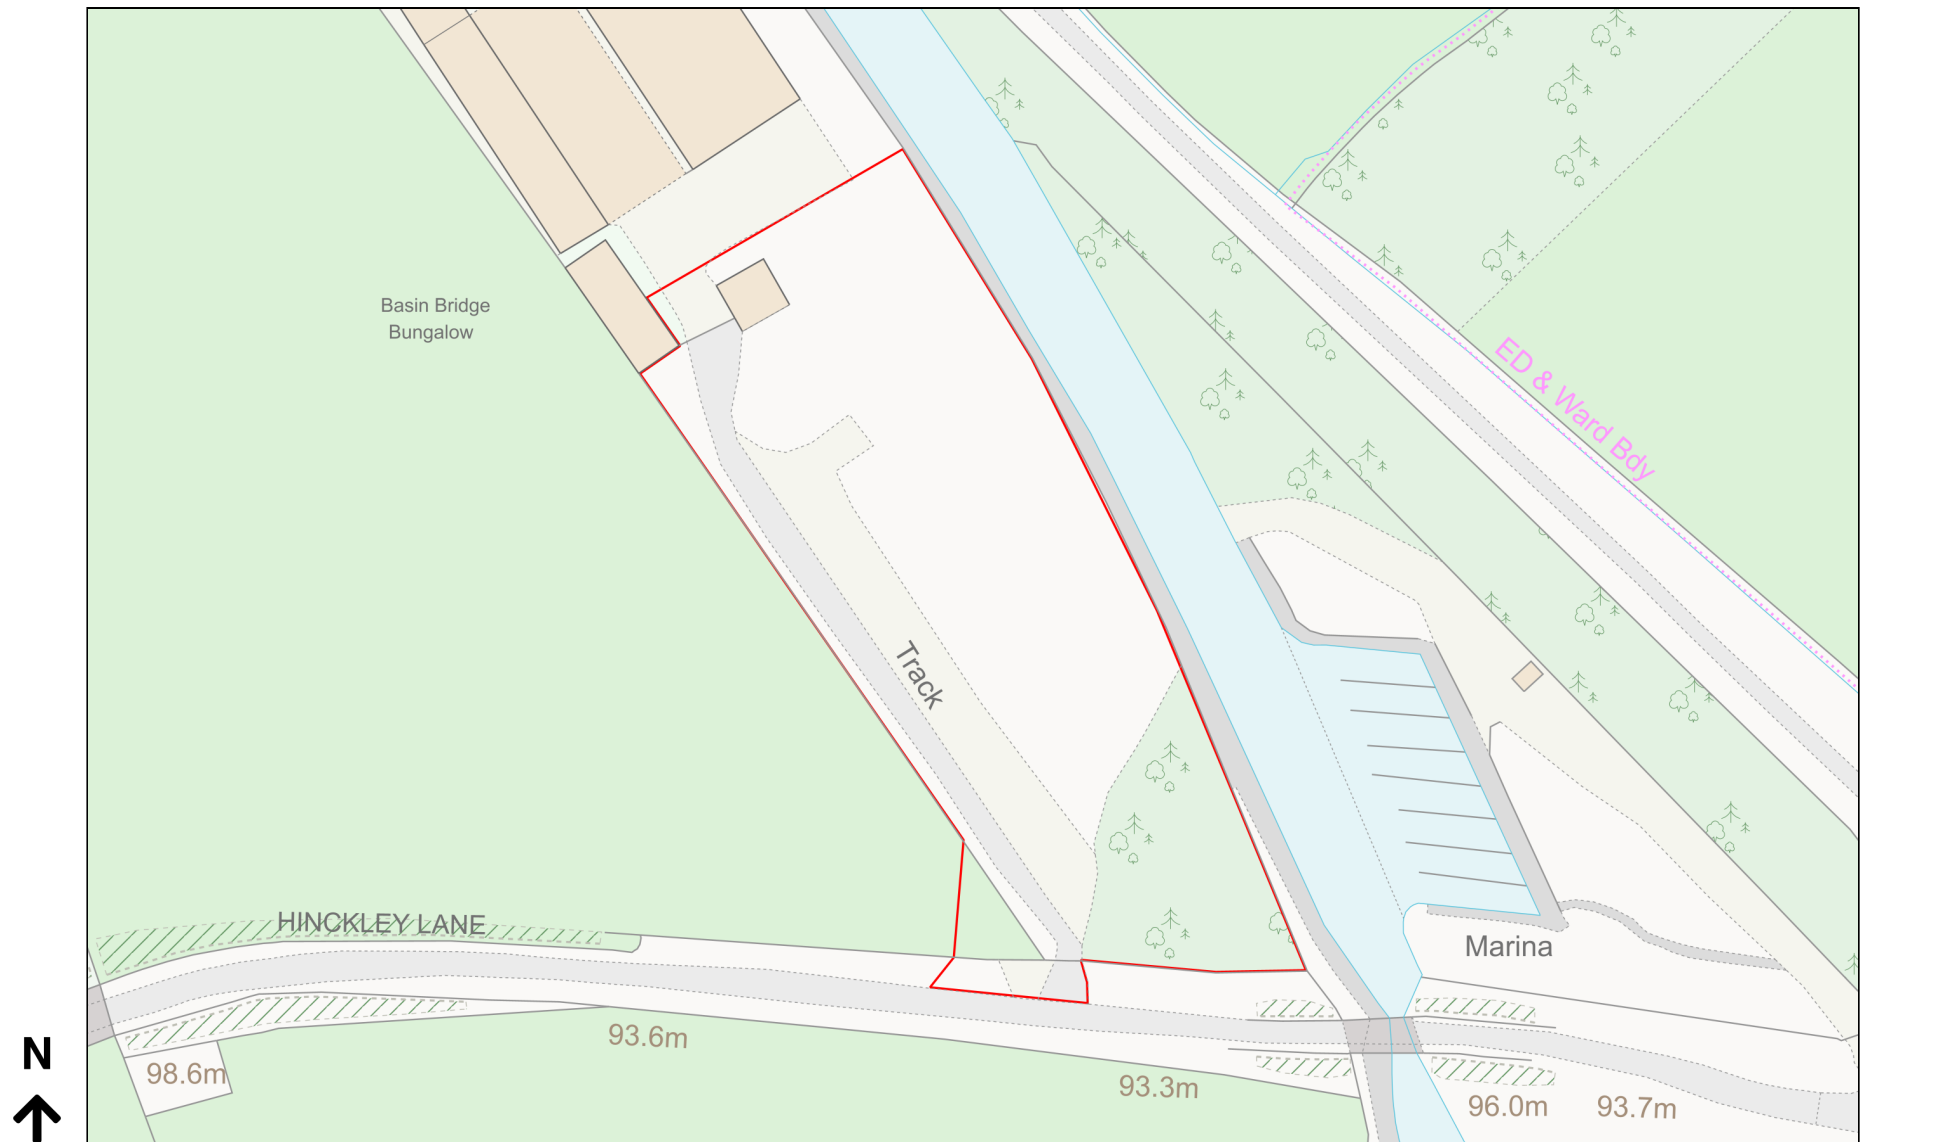

Planning Portal Reference: PP-12755782v1