


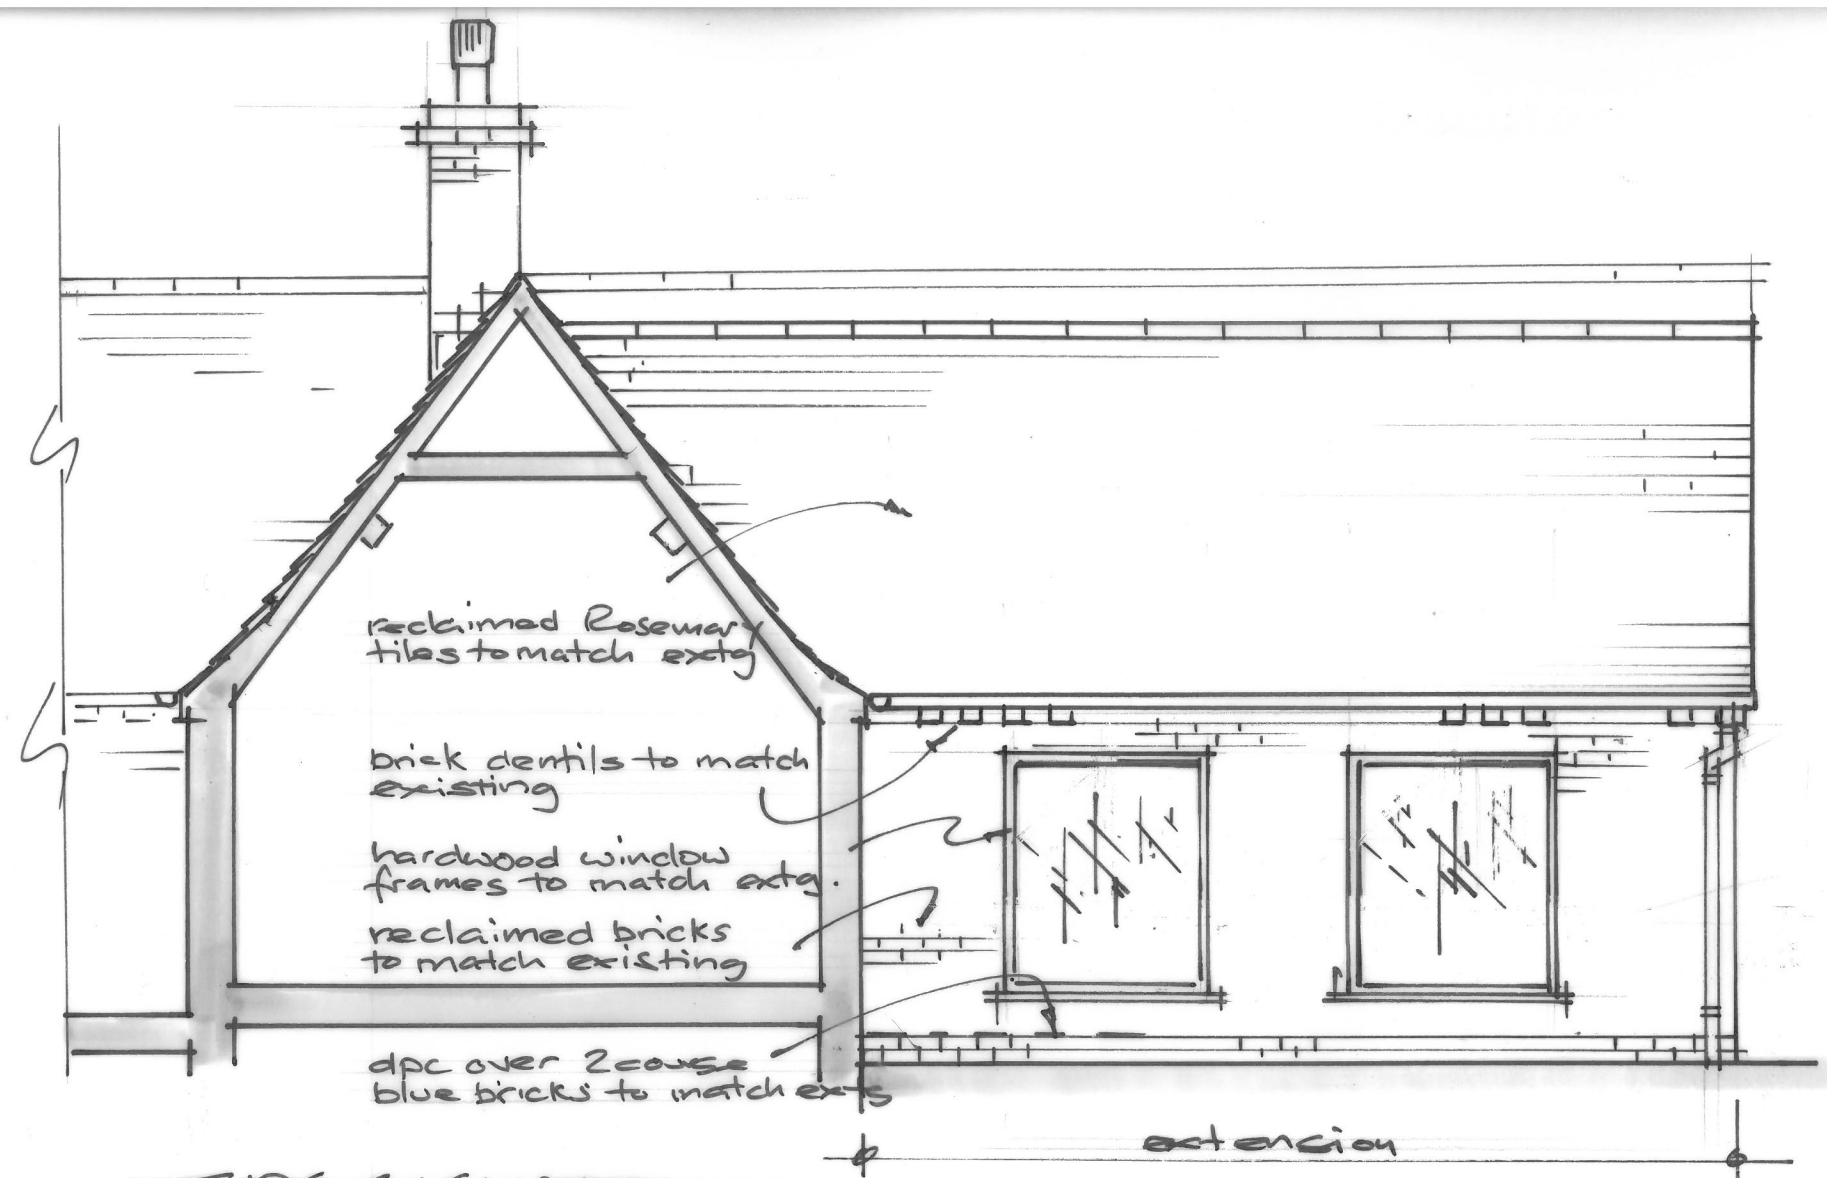

SIDE ELEVATION

PROPOSED SINGLE STOREY EXTENSION

4, LOWER AMBION FARM, SUTTON CHENEY

DATE 9.2.24

SCALE 1:50 @ A4 DWG NO 2024/7