


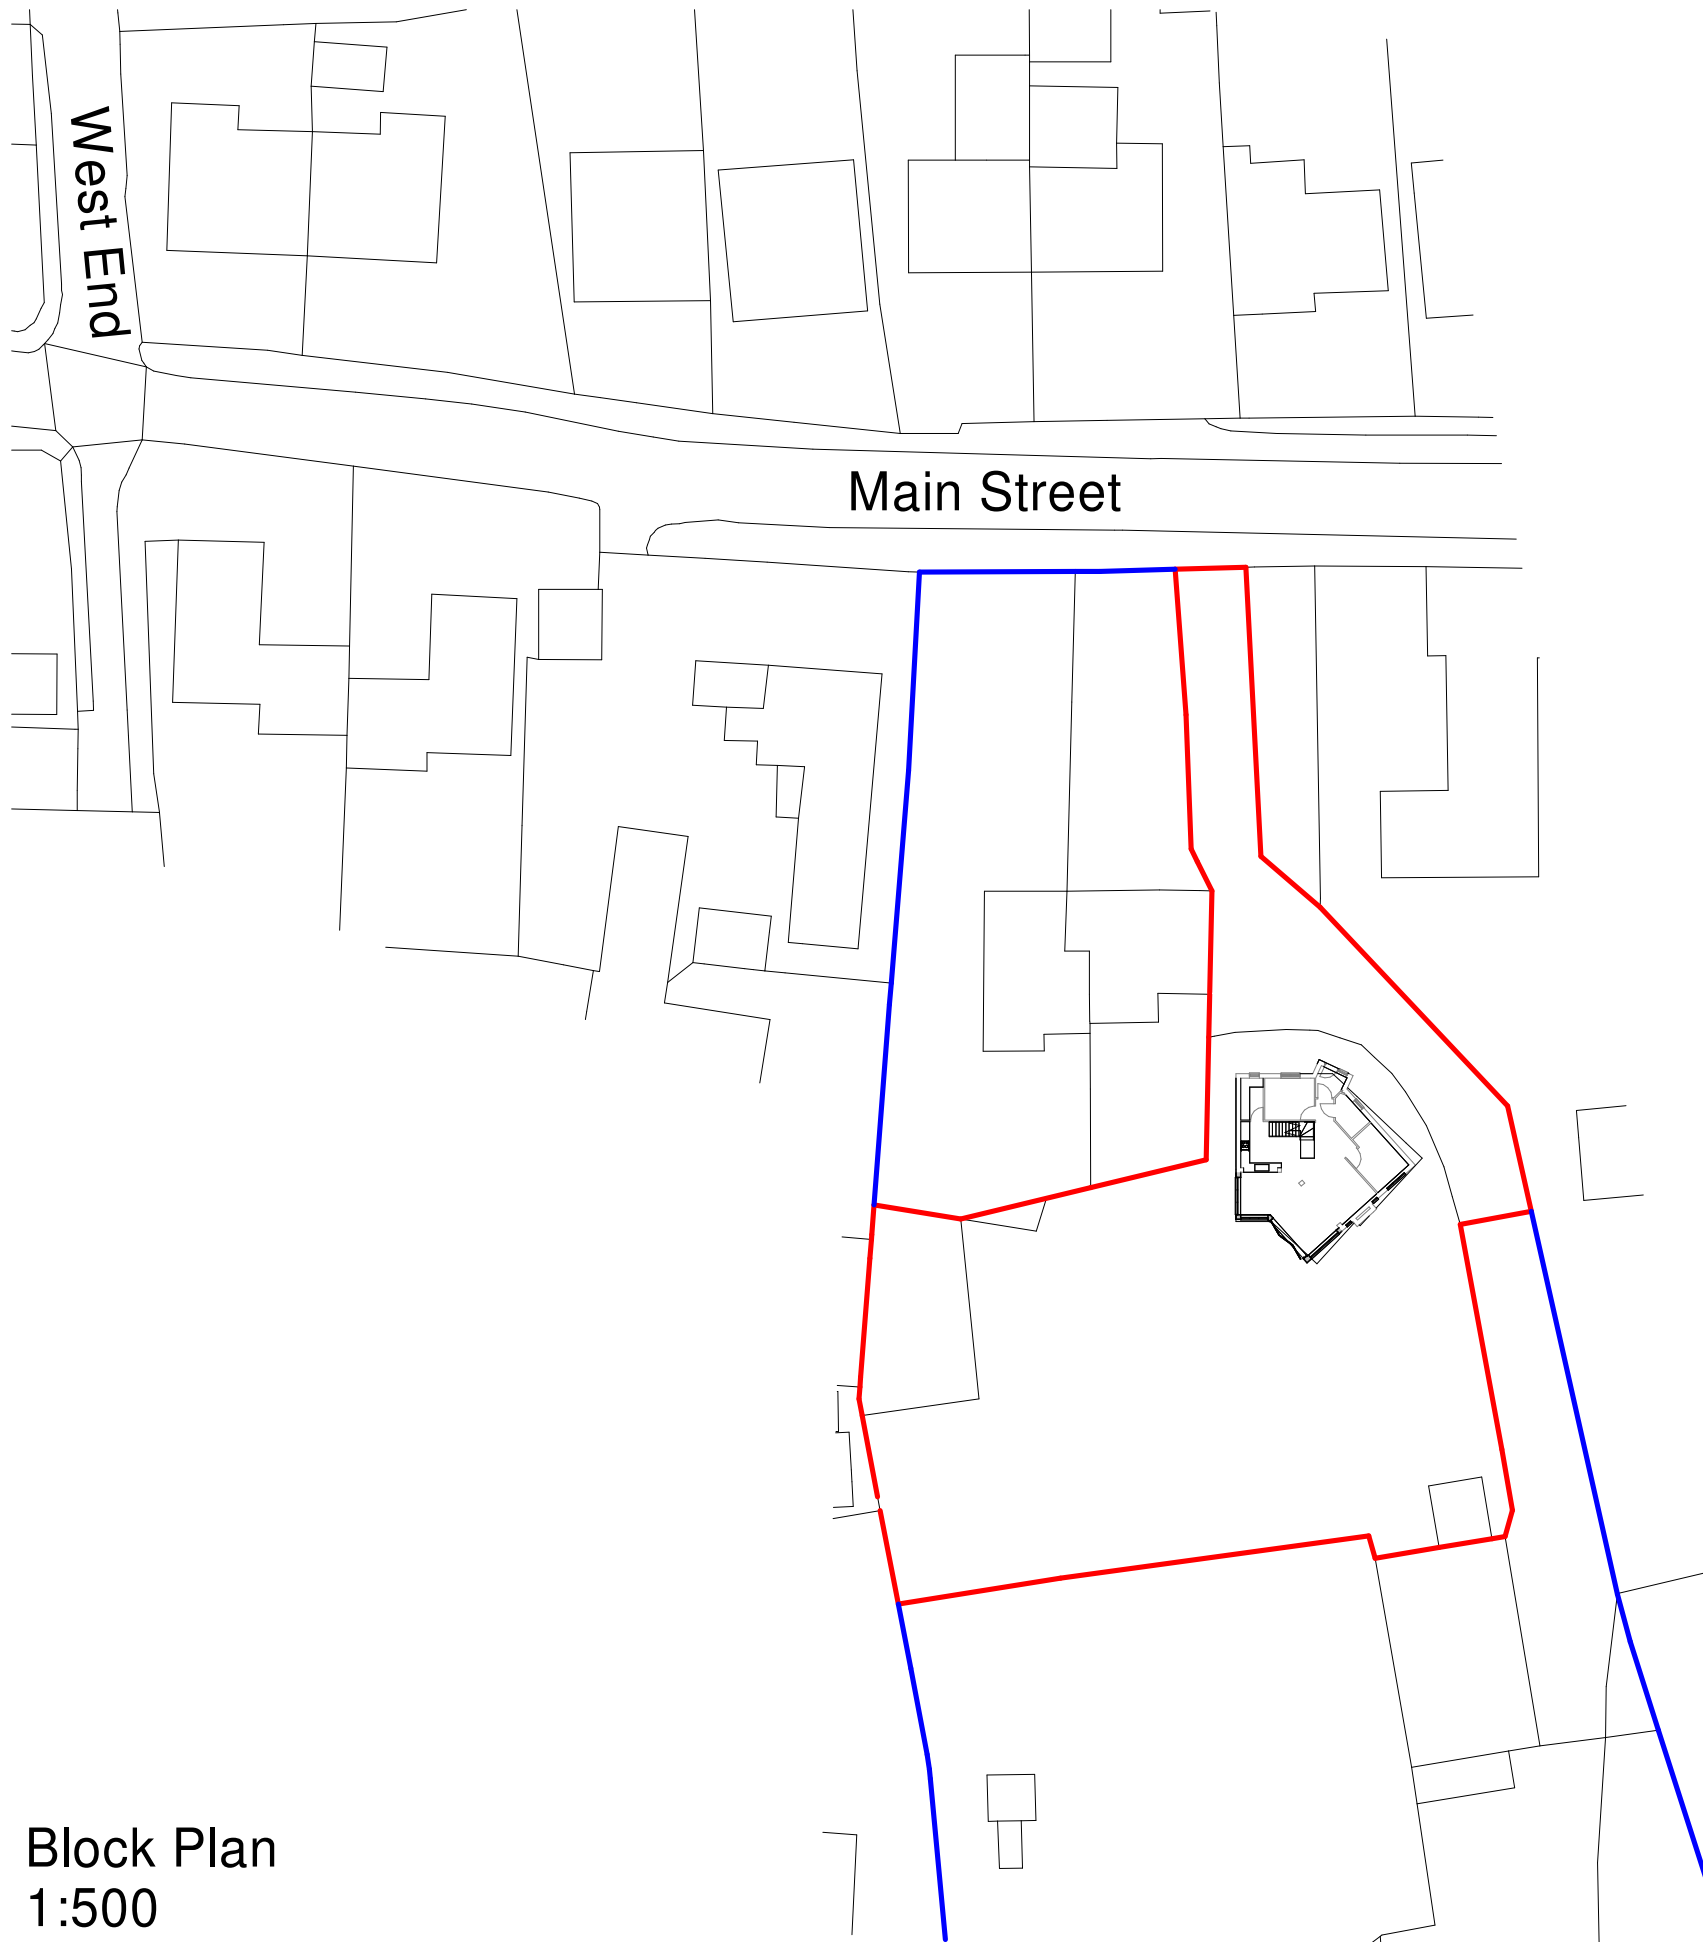


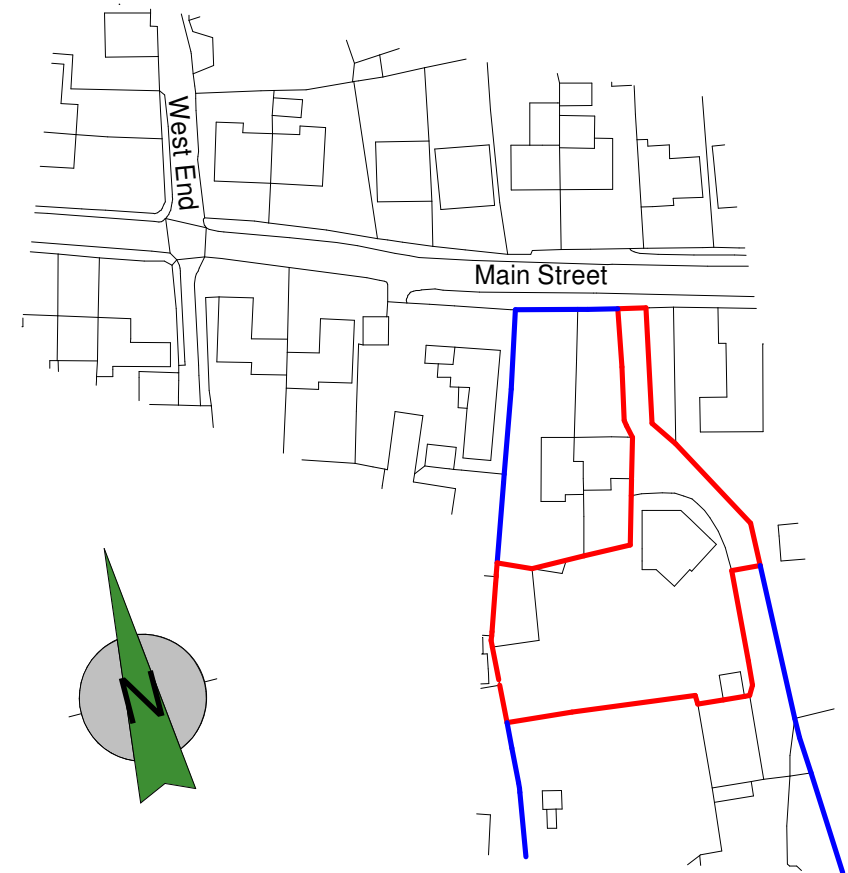

Block Plan
1:500

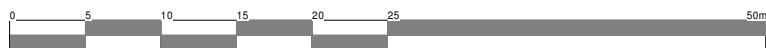

Location Plan
1:1250

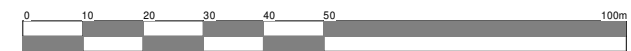

hayward
ARCHITECTS LTD

19 Station Road
Hinckley
Leicestershire
LE10 1AW

Tel: 01455 635 665
Fax: 01455 618 971

www.hayward-architects.co.uk

Client Wyatt		
Project 45 Main Street Barton In the Beans		
Drawing Location & Block Plan		
Scale .		Sheet A3
Date March 2024	Author MO	Checked by ZLM
Job No. 24 20	Drawing No. 05	
Drawing Status Planning		

THE COPYRIGHT OF THIS DRAWING IS VESTED IN HAYWARD ARCHITECTS LTD.
REPRODUCTION IN ANY FORM, EITHER IN WHOLE OR IN PART IS FORBIDDEN
WITHOUT THE PRIOR WRITTEN PERMISSION
OF THE COPYRIGHT HOLDER. DO NOT SCALE FROM DRAWING AND ONLY
FIGURED DIMENSIONS ARE TO BE USED