


**Drawings are for L.A. approval only and do not constitute construction drawings.
All dimensions to be checked on site before works commence. Agent to be advised of any discrepancies.**

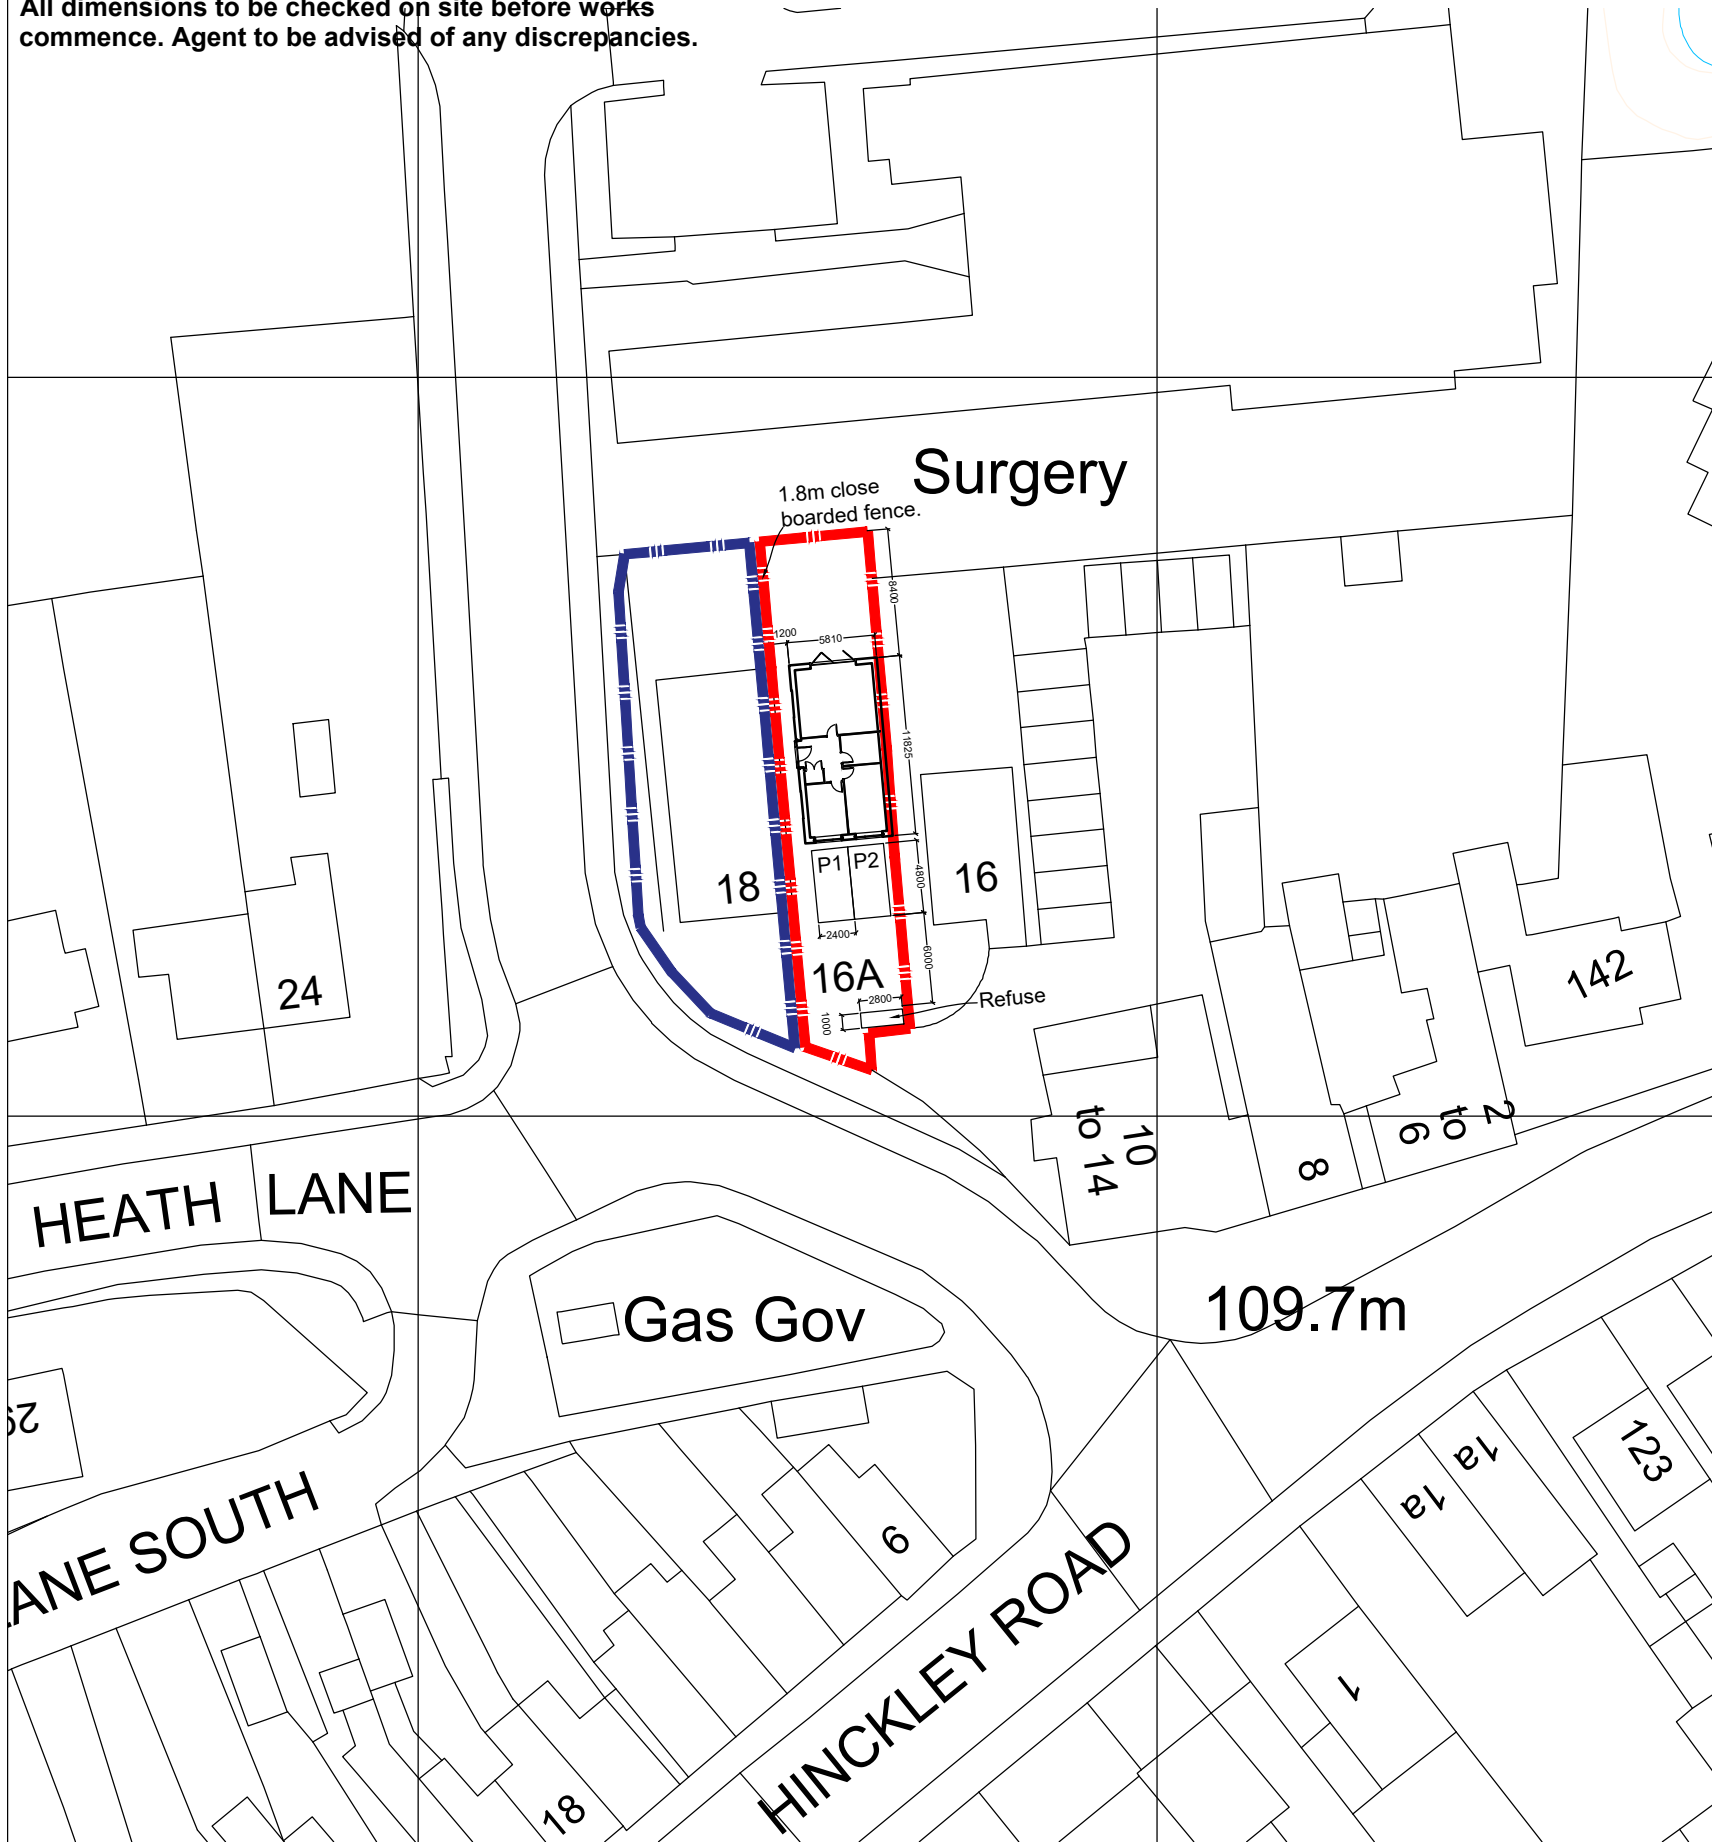


1:500 Location Plan


Site Location Plan



01856 898 022
www.UKPlanningMaps.com

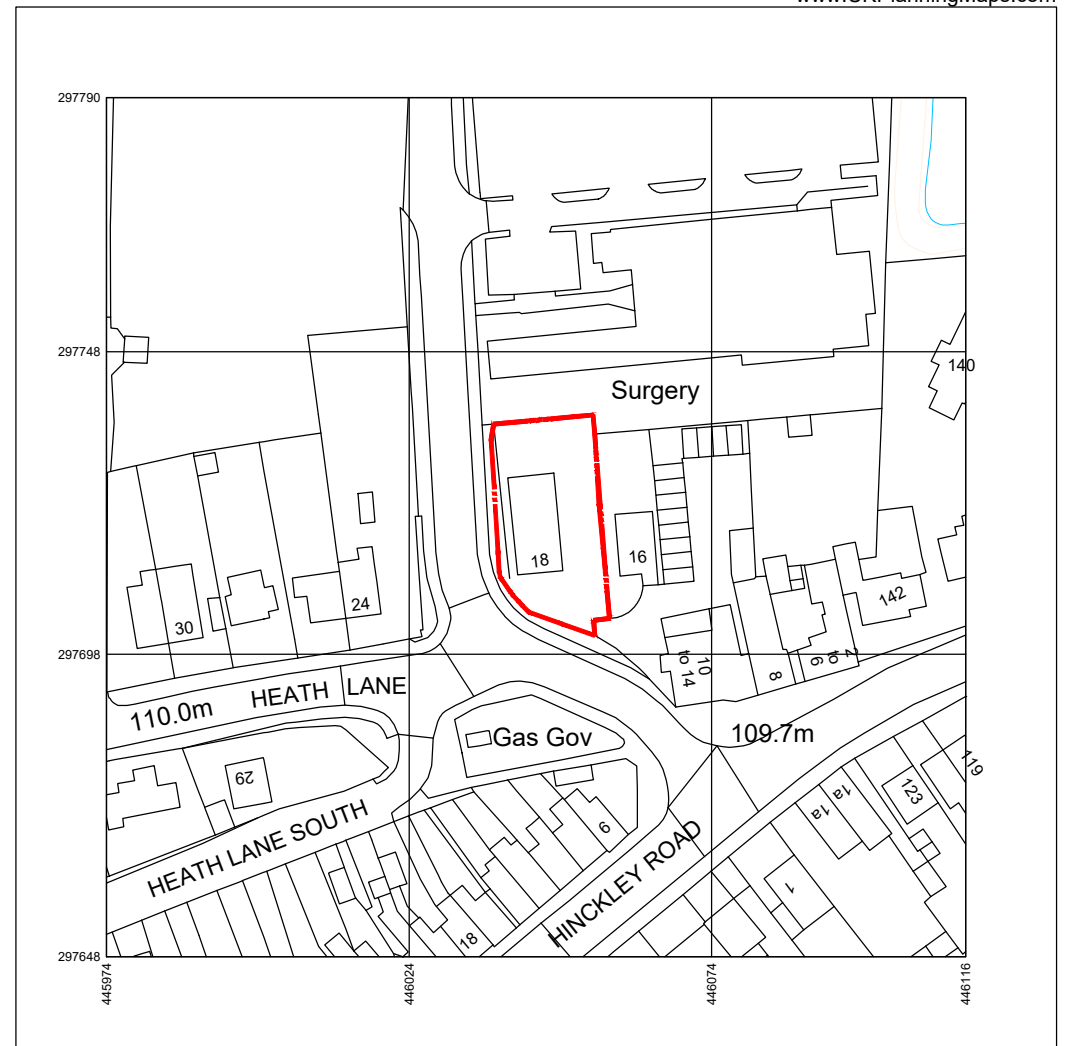

Produced on 10 November 2023 from the Ordnance Survey National Geographic Database and incorporating surveyed revision available at this date.
This map shows the area bounded by 445974 297648, 446116 297648, 446116 297790, 445974 297790, 445974 297648
Data Crown copyright and database rights 2023 OS 100054135. Supplied by copla ltd trading as UKPlanningMaps.com a licensed Ordnance Survey partner (OS 100054135).
Data licence expires 10 November 2024. Unique plan reference: v2el/1024365/1381344

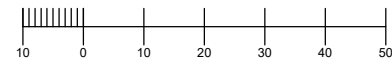

1:1250 Site Location Plan



Revision Notes:
Rev.A - 20.11.2023 - Building set back.
Rev.B - 21.03.2024 - Parking; refuse and boundary treatment added.

Client: Mr Dickinson

Project: 18 Heath Lane, Earl Shilton. LE9 7PB.

Drawing Title:

Site Location Plan

Drawing Number:
Dickinsons-002

Revision:

B

Scale:
1:1250:500@A3

Date: November 2023

Drawn By:
lgb

Checked By:
lgb