THIS DRAWING IS COPYRIGHT
DIMENSIONS ARE NOT TO BE SCALED FROM THIS DRAWING
ELECTRONIC DATA IS NOT TO BE AMENDED/DELETED WITHOUT
AXONBECKETT PERMISSION

REV	DATE	INIT	DESCRIPTION
-	-	-	-



Ground Floor Plan

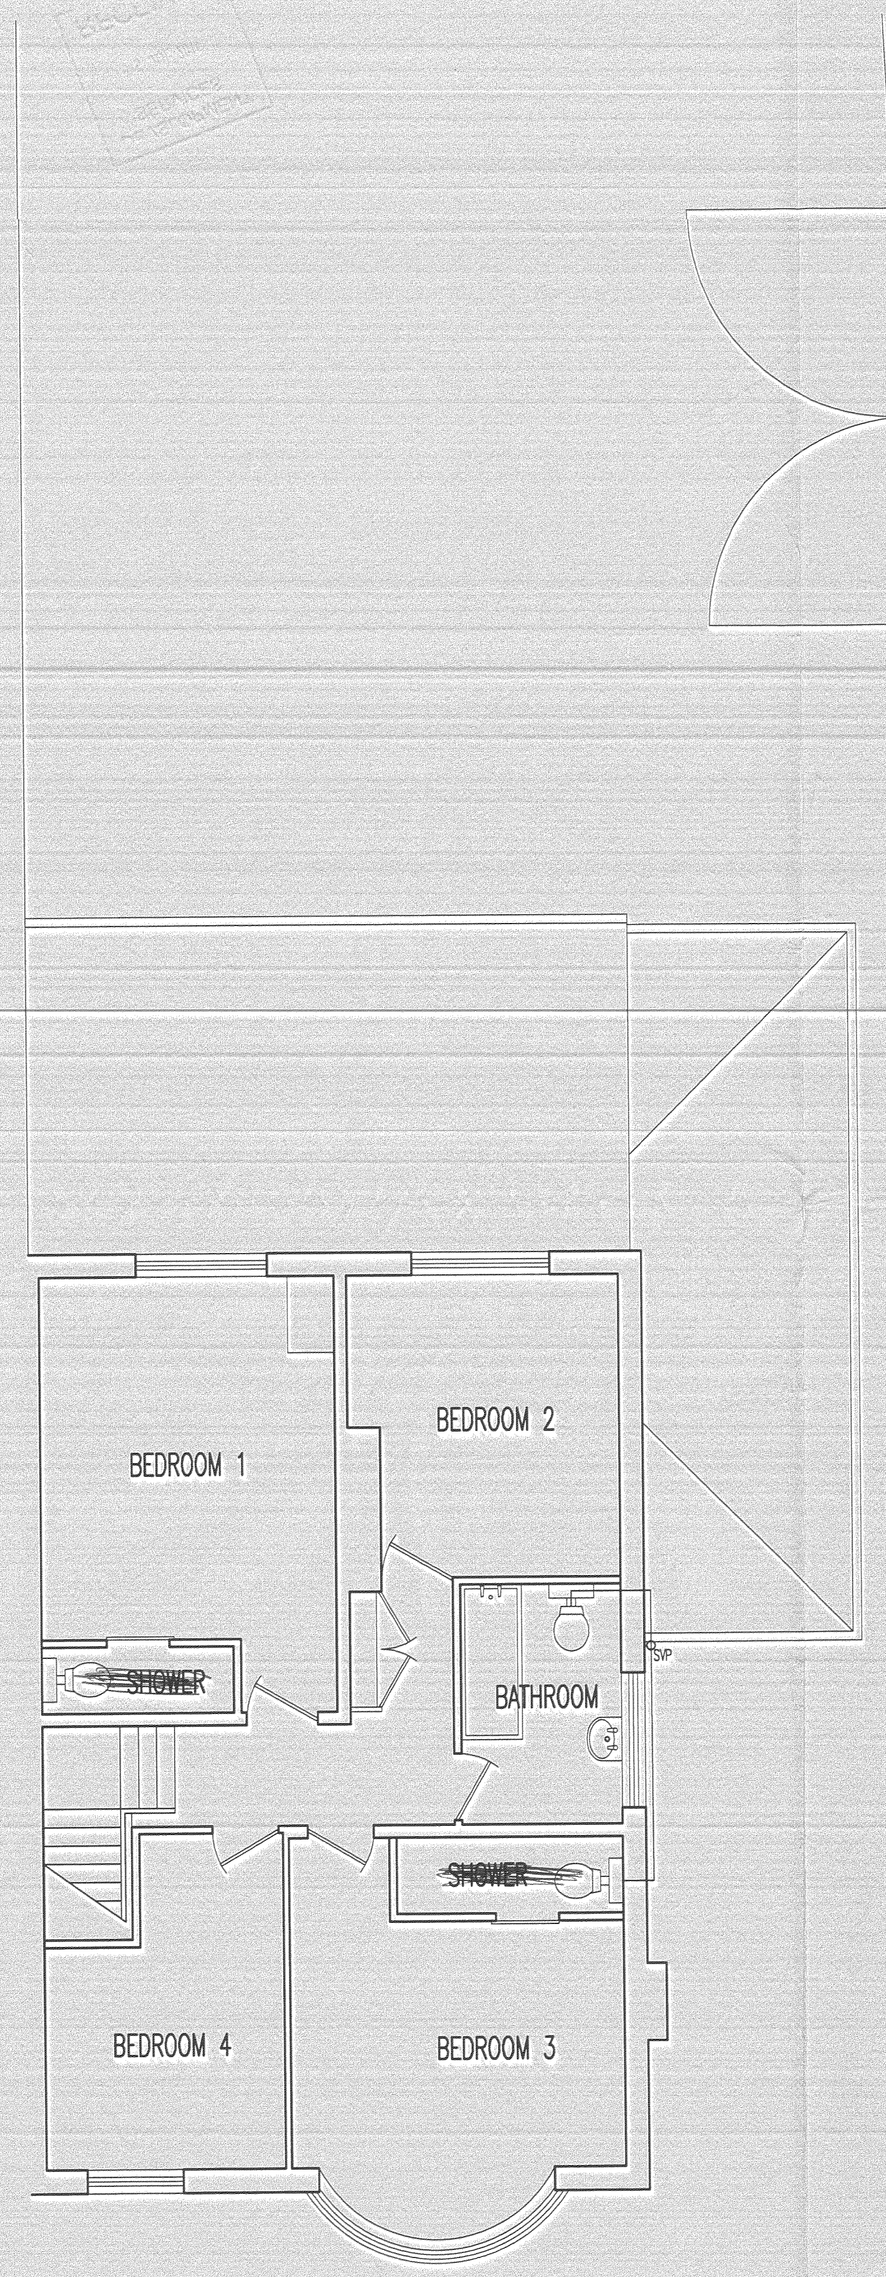

First Floor Plan

DISCLAIMLER NOTES:
DRAWING SUBJECT TO FOLLOWING CONDITION

SITE LEVEL SURVEY
FLOOD RISK ASSESSMENT
PARTY WALL ACT 1996

11/00546/FUL
DC PLANS WT

AXONBECKETT
ARCHITECTS
MASTERPLANNERS
23a Mount Rd, Hinckley
Leicestershire, LE10 1AD
T: 01455 633556
F: 01455 233773
E: mail@axon-beckett.com
W: www.axon-beckett.com
RIBA Chartered Practice

CLIENT
Katherine Aucott

PROJECT
Proposed Office Refurbishment
55 Station Road
Hinckley

STATUS	DATE	
Survey	16-06-08	
DRAWN	CHECKED	SCALE
nja	nja	1:50

DRAWING
~~Existing Plans~~ Proposed Plans

DRAWING No.	REVISION
08878-EX01	-

FP - 015 42 446